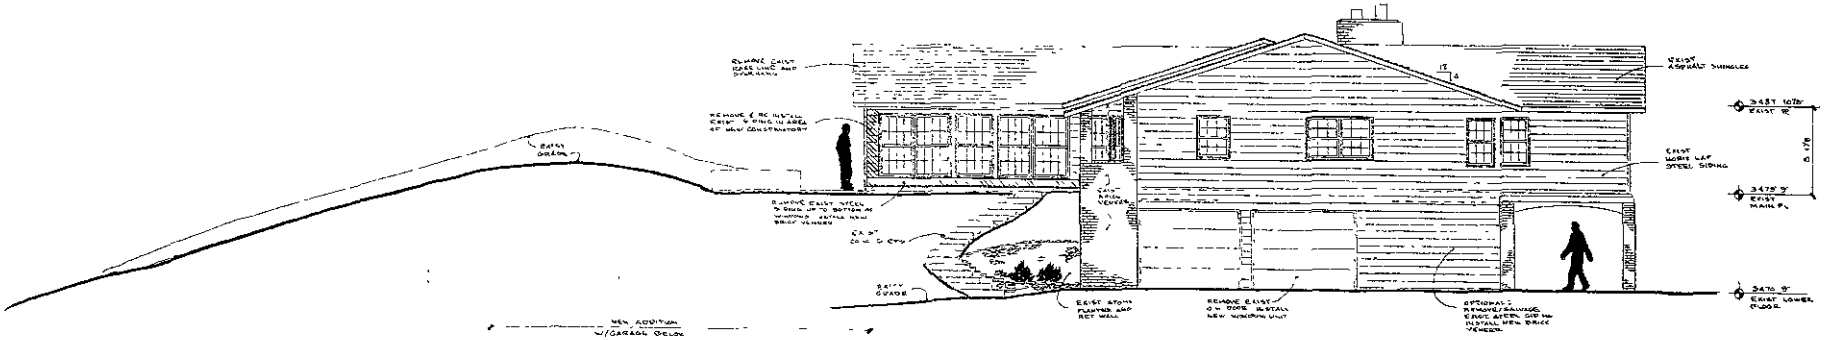

EXISTING
SOUTH ELEVATION
3/16" = 1'-0"

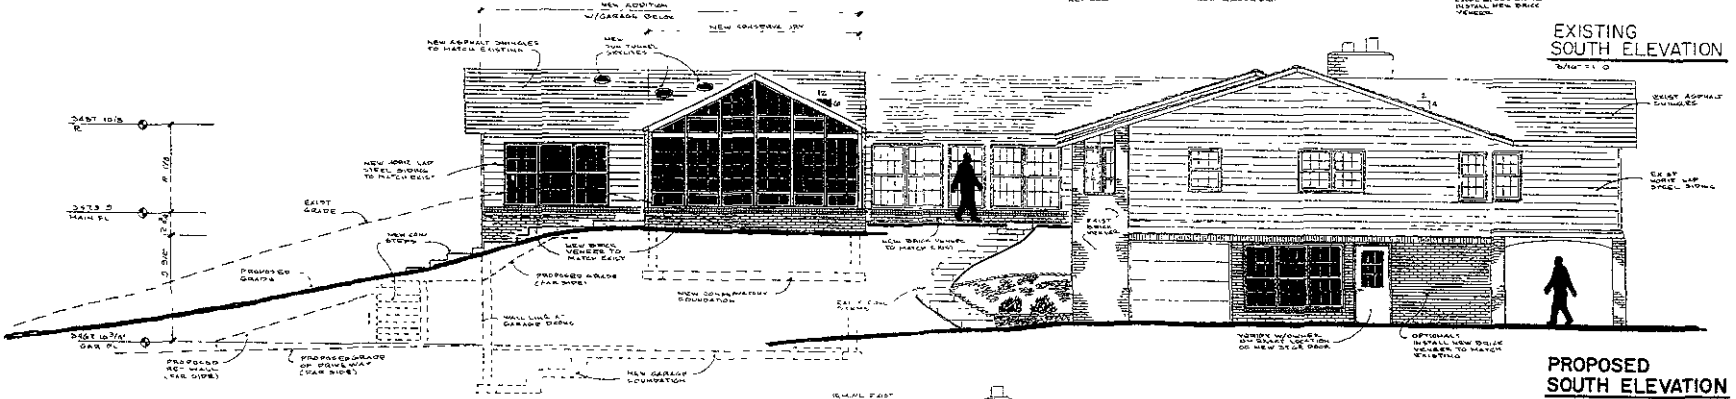

PROPOSED
SOUTH ELEVATION
3/16" = 1'-0"

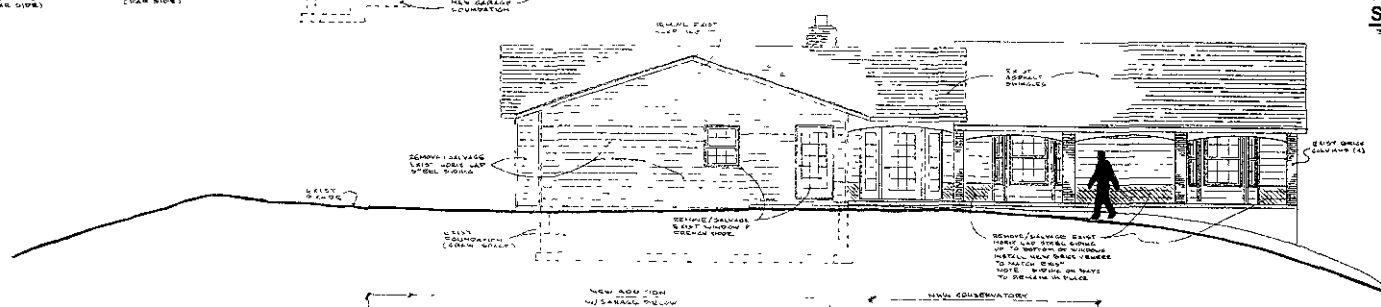

EXISTING
WEST ELEVATION
3/16" = 1'-0"

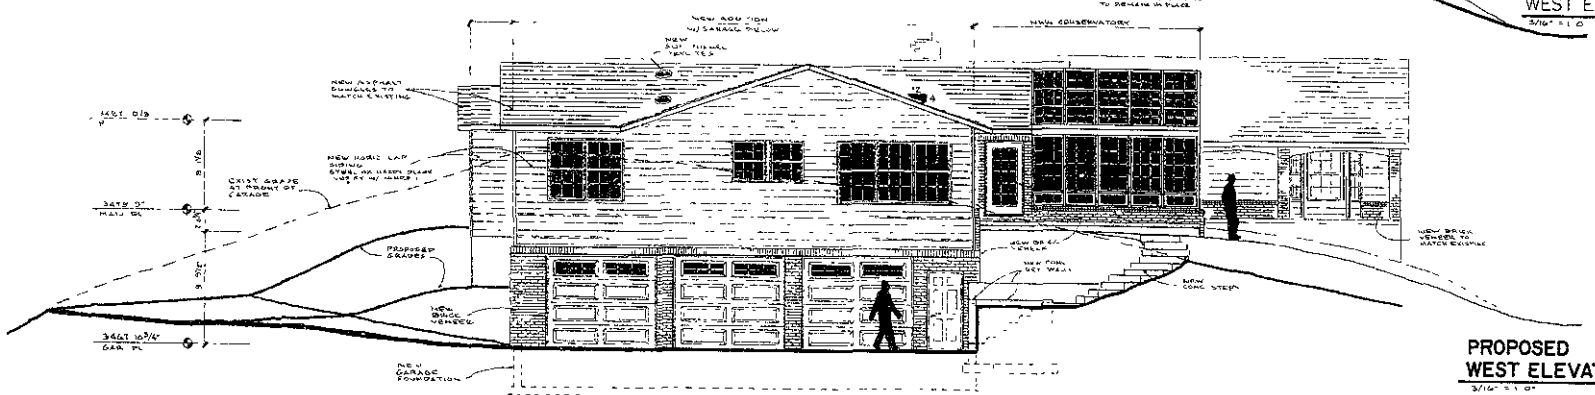

PROPOSED
WEST ELEVATION
3/16" = 1'-0"

06UR009

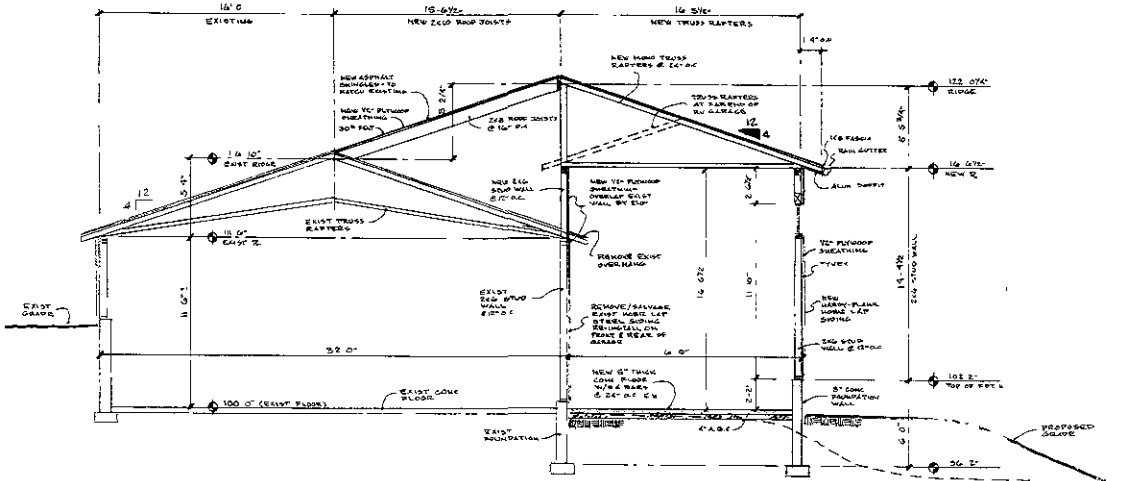

BLD'G. SECTION "A-A"

1/4" = 1'-0"

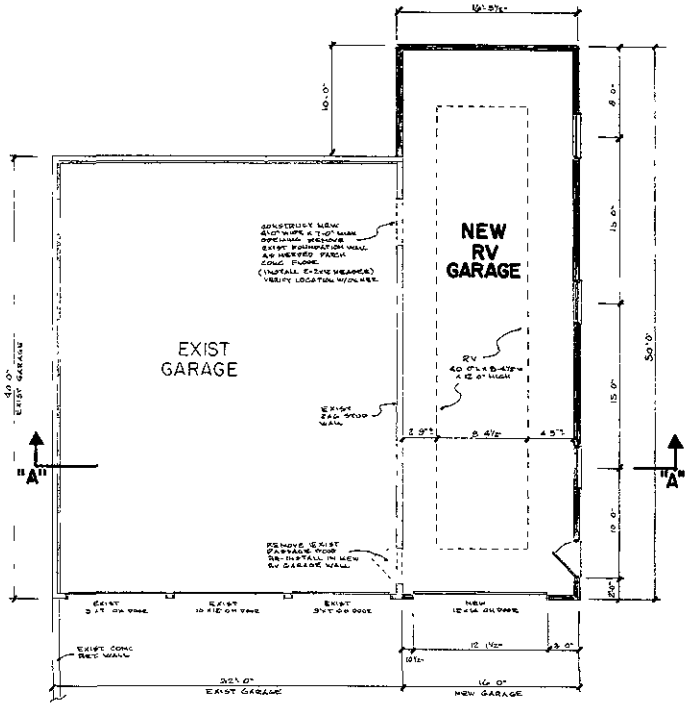

FLOOR PLAN

3/16" = 1'-0"

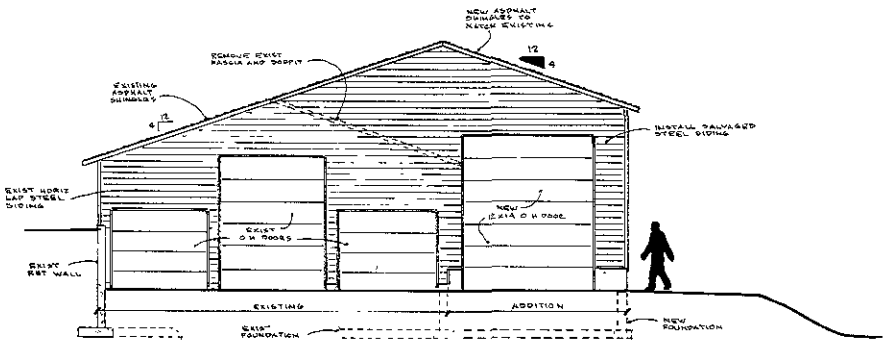

FRONT (SOUTH) ELEVATION

3/16" = 1'-0"

MAR 3 1 2006
Rapid City Growth Management Department
RECEIVED

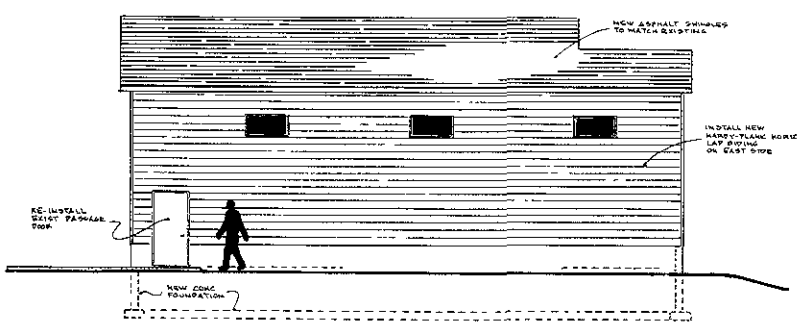

RIGHT (EAST) ELEVATION

3/16" = 1'-0"

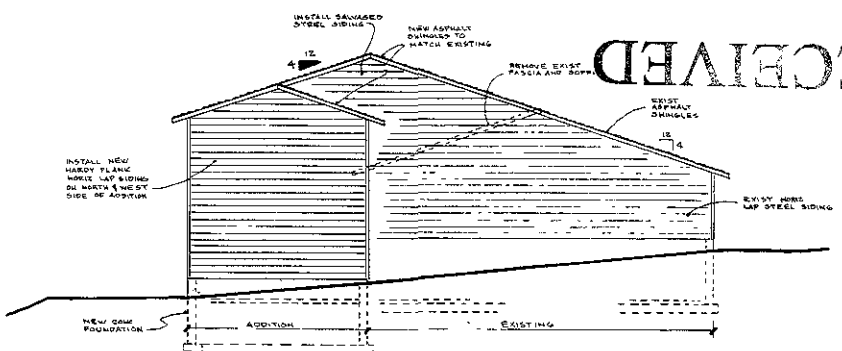

REAR (NORTH) ELEVATION

3/16" = 1'-0"