06PD019

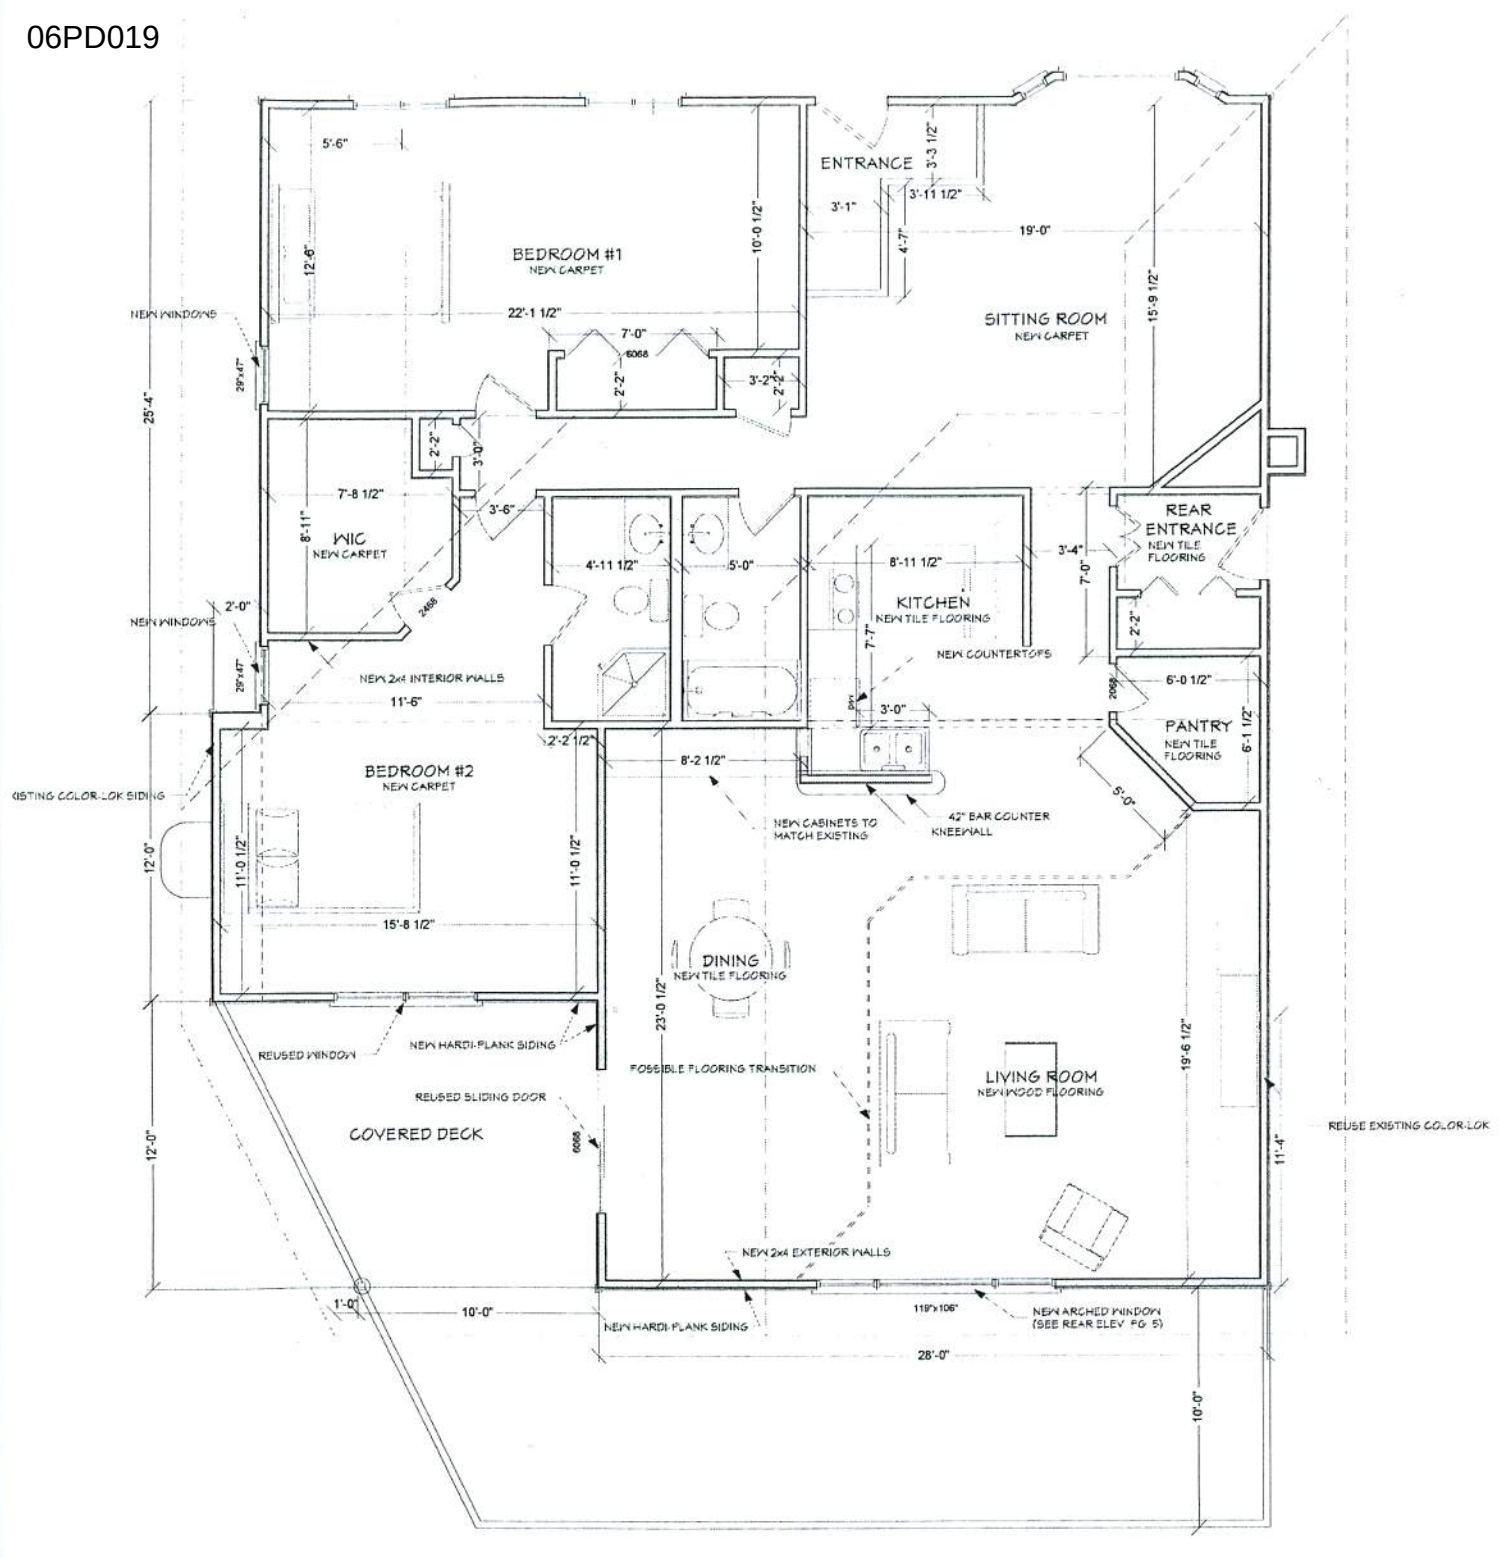
BEDROOM #1
NEW CARPET
ENTRANCE
SITTING ROOM
NEW CARPET
WIC
NEW CARPET
KITCHEN
NEW TILE FLOORING
NEW COUNTERTOPS
REAR ENTRANCE
NEW TILE FLOORING
PANTRY
NEW TILE FLOORING
BEDROOM #2
NEW CARPET
DINING
NEW TILE FLOORING
LIVING ROOM
NEW WOOD FLOORING
COVERED DECK
NEW WINDOWS
NEW 2x4 INTERIOR WALLS
NEW CABINETS TO MATCH EXISTING
42" BAR COUNTER KNEEWALL
EXISTING COLOR-LOK SIDING
REUSED WINDOW
NEW HARDI-PLANK SIDING
REUSED SLIDING DOOR
POSSIBLE FLOORING TRANSITION
NEW 2x4 EXTERIOR WALLS
NEW ARCHED WINDOW (SEE REAR ELEV. PG. 5)
REUSE EXISTING COLOR-LOK
5'-6"
12'-6"
22'-1 1/2"
10'-0 1/2"
3'-3 1/2"
3'-11 1/2"
3'-1"
19'-0"
4'-7"
15'-9 1/2"
7'-0"
2'-2"
3'-2"
25'-4"
7'-8 1/2"
8'-11"
3'-6"
4'-11 1/2"
5'-0"
8'-11 1/2"
3'-4"
7'-0"
2'-0"
11'-6"
2'-2 1/2"
8'-2 1/2"
3'-0"
6'-0 1/2"
6'-1 1/2"
5'-0"
12'-0"
11'-0 1/2"
15'-8 1/2"
23'-0 1/2"
19'-6 1/2"
11'-4"
1'-0"
10'-0"
28'-0"