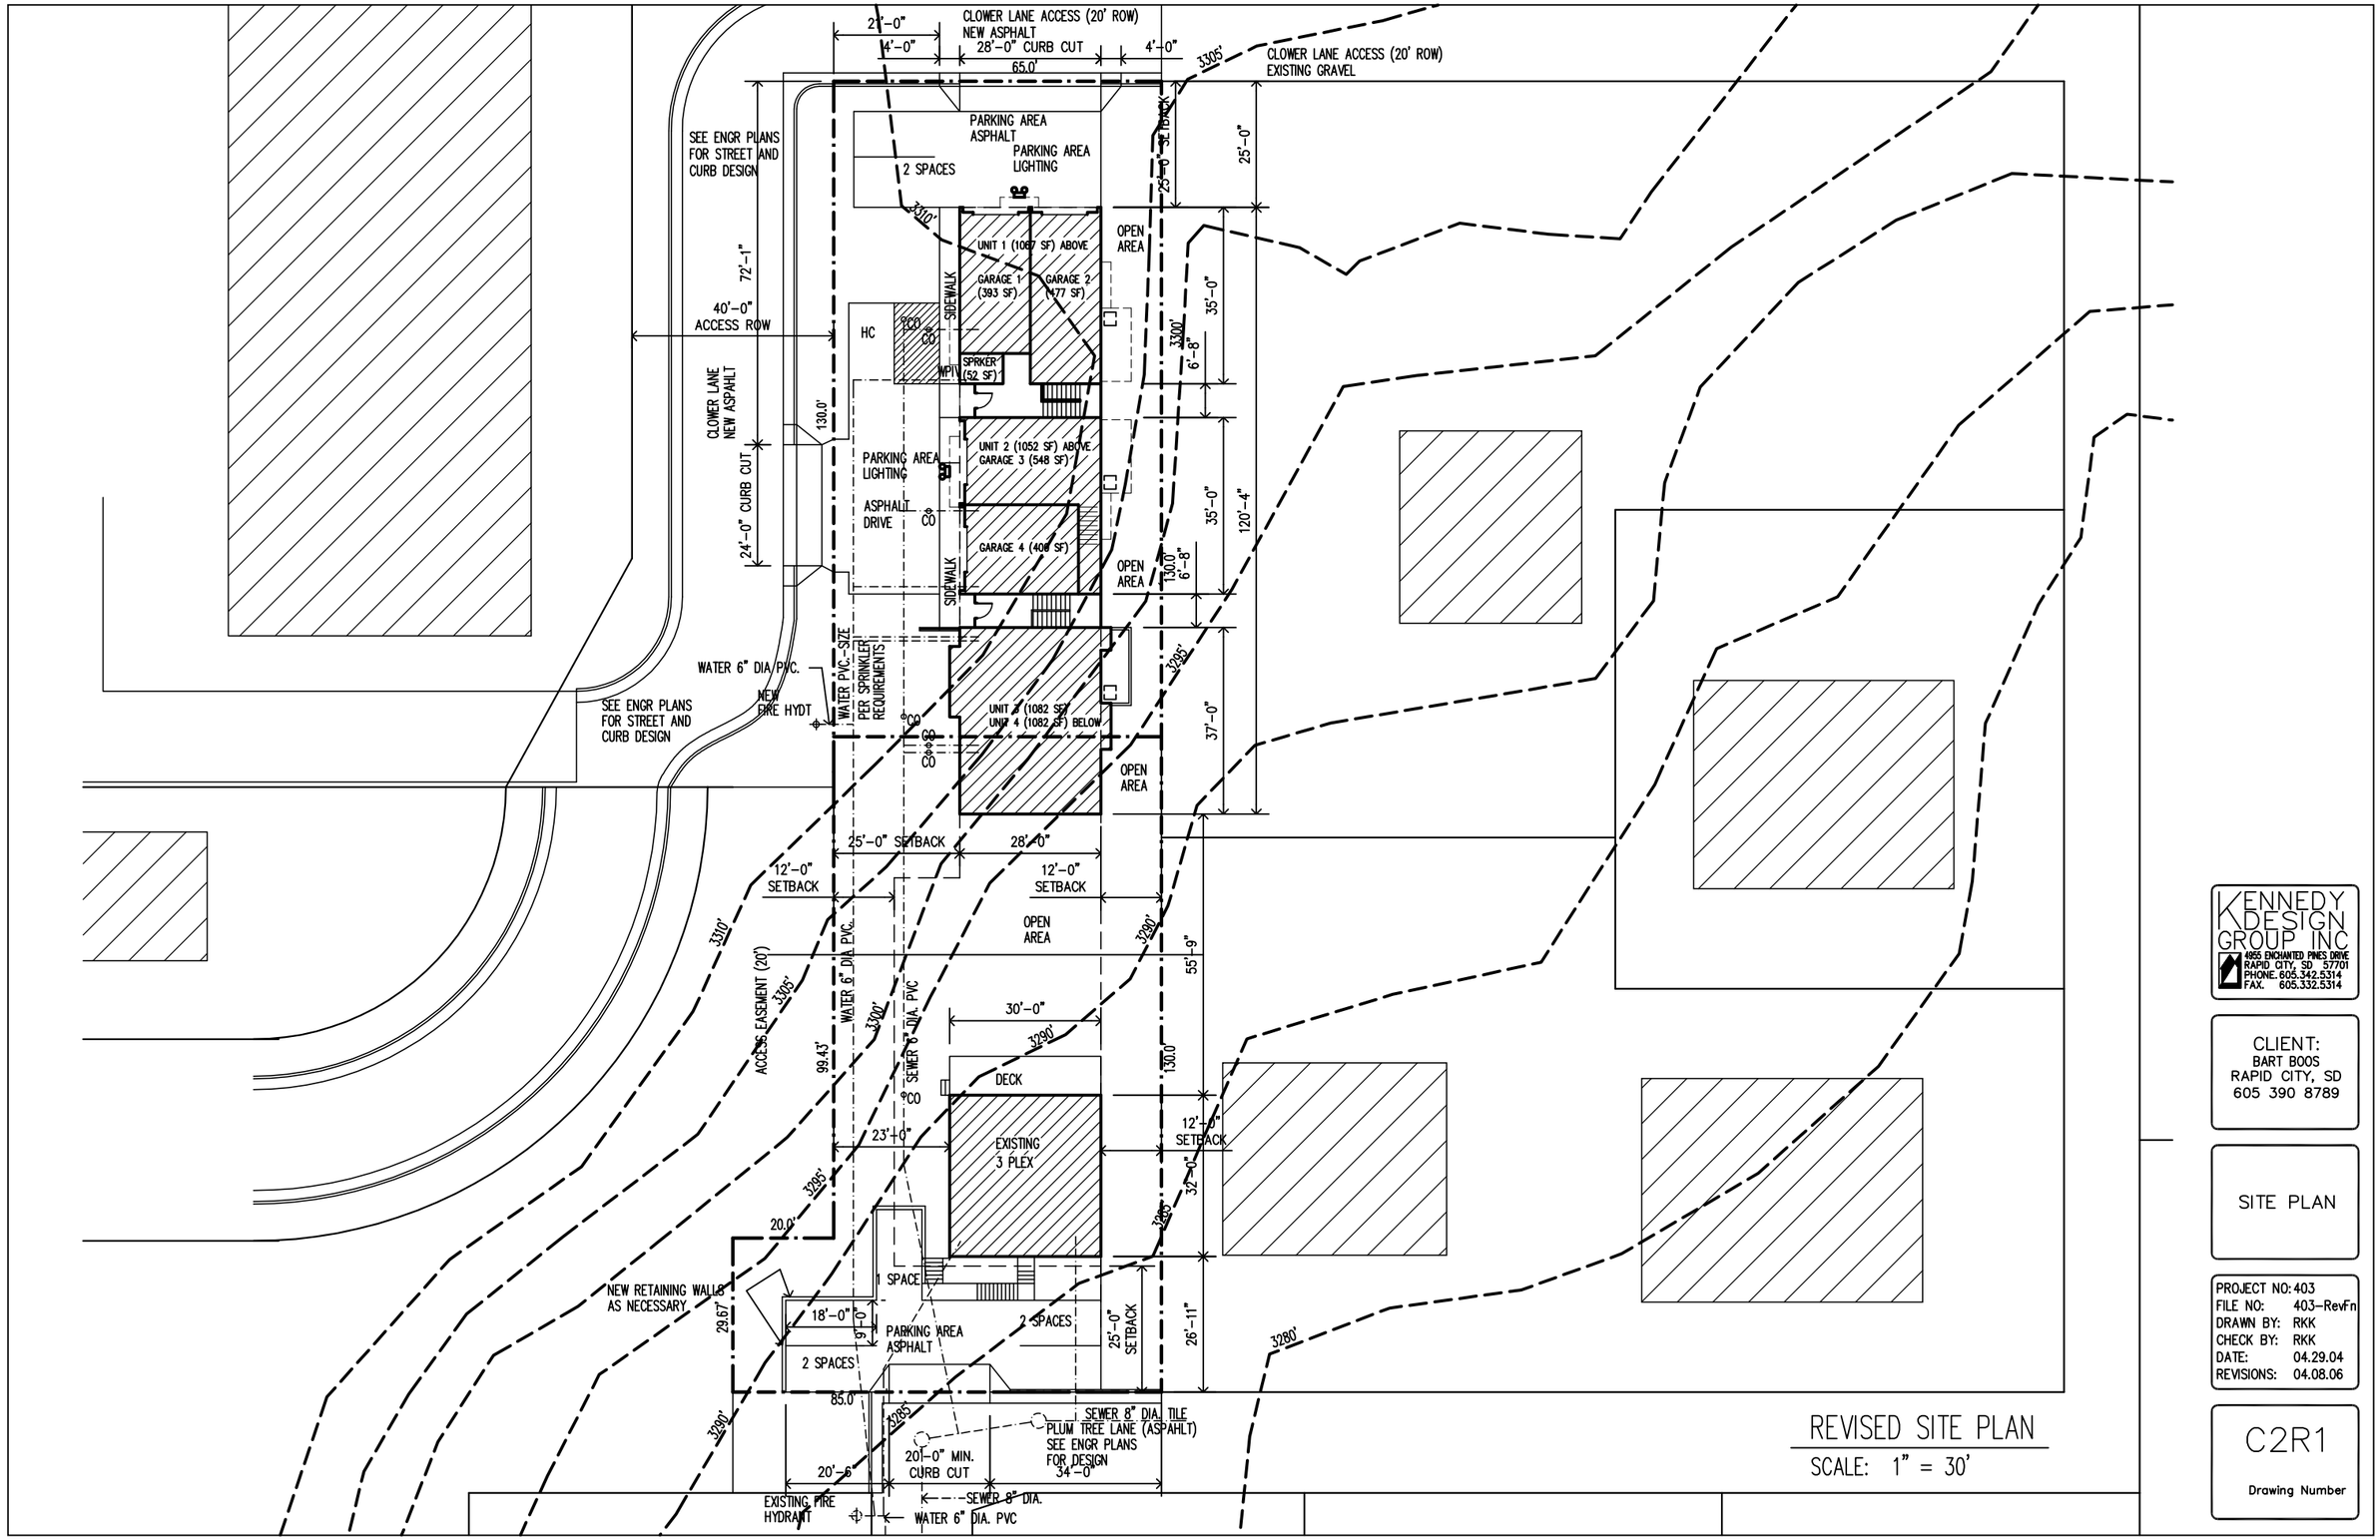

REVISED SITE PLAN

SCALE: 1" = 30'

KENNEDY DESIGN GROUP INC
4955 ENCHANTED PINES DRIVE
RAPID CITY, SD 57701
PHONE. 605.342.5314
FAX. 605.332.5314

CLIENT:
BART BOOS
RAPID CITY, SD
605 390 8789

SITE PLAN

PROJECT NO: 403
FILE NO: 403-RevFn
DRAWN BY: RKK
CHECK BY: RKK
DATE: 04.29.04
REVISIONS: 04.08.06

C2R1

Drawing Number