SANITARY SEWER MAIN

15+02.7-Q (SMITH AVE.)
48" DROP MANHOLE (MH #9)
3+55.0-Q
INSTALL NEW 48" STD MANHOLE (MH #10)

CURB & GUTTER

NOTE: ALL C&G TYPE B UNLESS OTHERWISE NOTED

- (B) 0+38.23-12'R — END 22.67' RAD "ELLE" — BEGIN STR. C&G — TC ELEV. 3258.9
- (C) 2+95.35-33.87'L — END 42' RAD C&G — BEGIN 1:3 RAD C&G — TC ELEV. 3257.77
- (D) 3+20.18-42'R — QUAD POINT — TC ELEV. 3256.57
- (A) 3+54.52-25.89'R — LOW POINT 3255.00
- (W) 2+28.53-12'R — END STR. C&G — BEGIN 1:3 RAD C&G — TC ELEV. 3260.50
- (R) 2+28.53-12'L — END 1:3 RAD C&G — BEGIN STR. C&G — TC ELEV. 3259.82
- (S) 3+62.18-0'-6R — QUAD POINT — TC ELEV. 3255.52
- (X) 2+95.35-33.87'R — END 1:3 RAD C&G — BEGIN 22.67' RAD "ELLE" — TC ELEV. 3257.86
- (Y) 0+38.37-2'L — END STR. C&G — BEGIN 22.67' RAD "ELLE" — TC ELEV. 3257.19
- (Z) 3+20.18-42'L — QUAD POINT — TC ELEV. 3257.06

STORM SEWER

0+50-13.67'R
INSTALL SPECIAL TYPE B DROP INLET WITH CURVED VANE FRAME & GRATE

0+50L TO 0+50R
INSTALL 26"-24" RCP

0+50-3.67'L
INSTALL SPECIAL TYPE B DROP INLET WITH CURVED VANE FRAME & GRATE

0+50L TO 3+03.
INSTALL 252'-18" RCP

3+03'L PARK MEADOWS CT. EQUALS 0+00 STORM SEWER PLAN & PROFILE

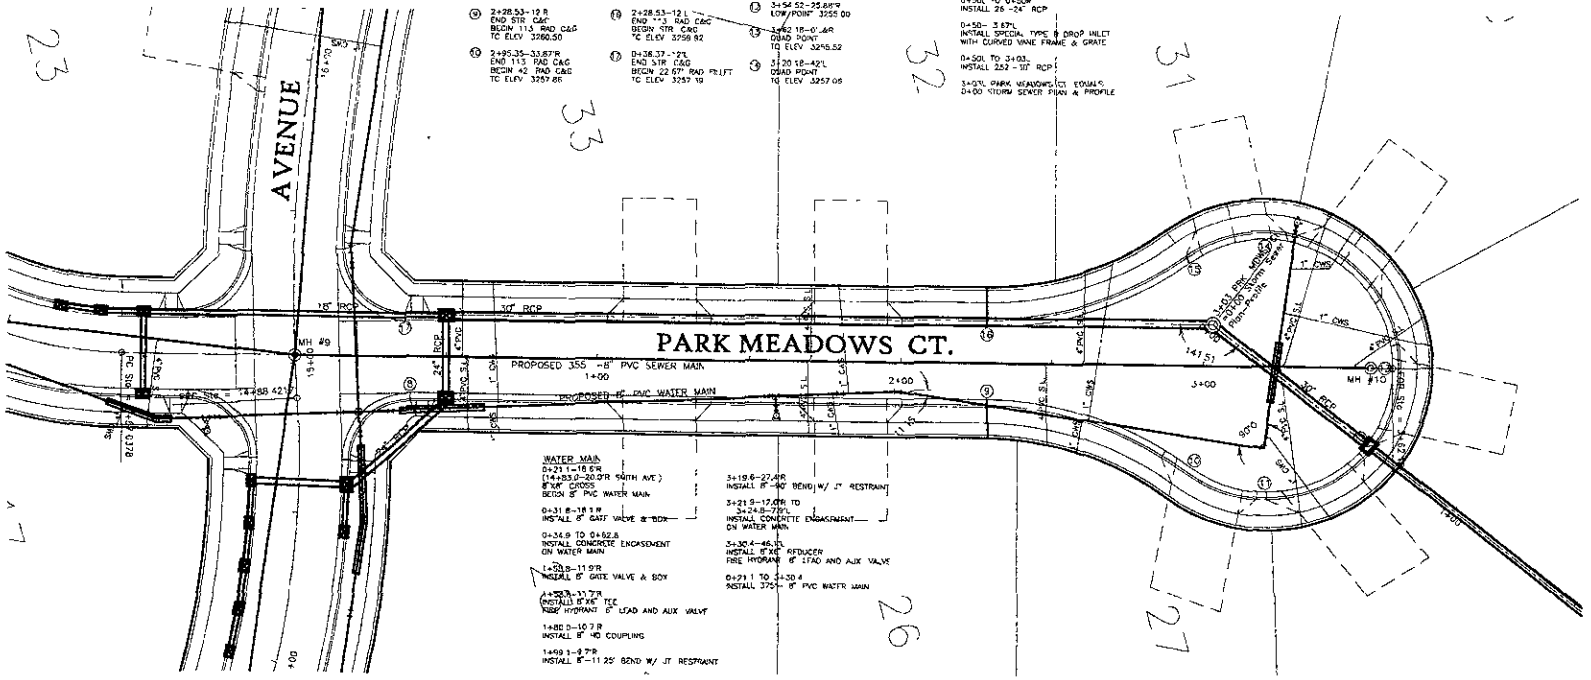

WATER MAIN

0+21.1-16.6'R
(14+83.0-20.27'R SMITH AVE.)
8"x8" CROSS
BEGIN 8" PVC WATER MAIN

0+31.8-18.1'R
INSTALL 8" GATE VALVE & BOX

0+34.9 TO 0+62.8
INSTALL CONCRETE ENCASEMENT ON WATER MAIN

1+58.8-11.9'R
INSTALL 8" GATE VALVE & BOX

1+82.3-11.7'R
INSTALL 8"x6" TEE
FIRE HYDRANT 6" LEAD AND AUX VALVE

1+88.0-10.7'R
INSTALL 8" MJ COUPLING

1+99.1-9.7'R
INSTALL 8"-11.25° BEND W/ JT. RESTRAINT

3+19.6-27.4'R
INSTALL 8"-90° BEND W/ JT. RESTRAINT

3+21.9-17.0'R TO 3+24.8-7.5'L
INSTALL CONCRETE ENCASEMENT ON WATER MAIN

3+30.4-46.1'L
INSTALL 8"x6" REDUCER
FIRE HYDRANT 6" LEAD AND AUX VALVE

0+21.1 TO 3+30.4
INSTALL 375'-8" PVC WATER MAIN

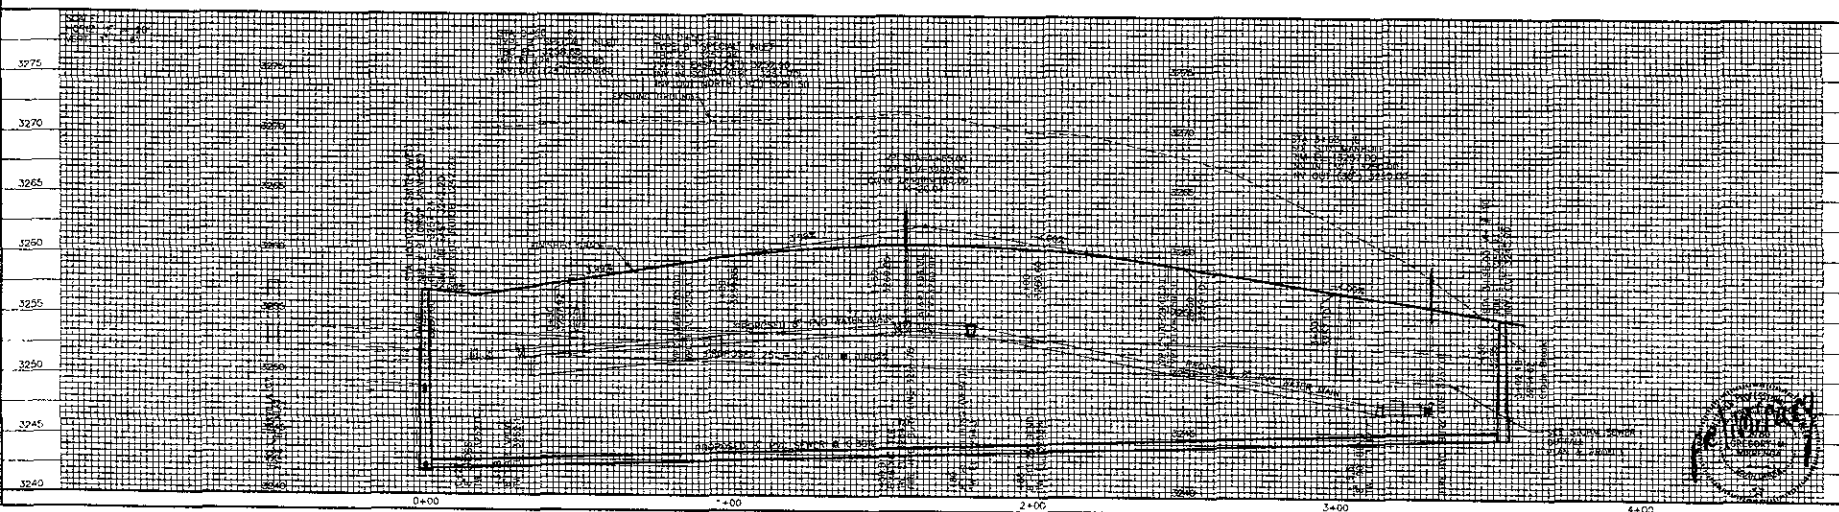

06PD026