06PD064

RECEIVED

AUG 25 2006

Rapid City Growth
Management Department

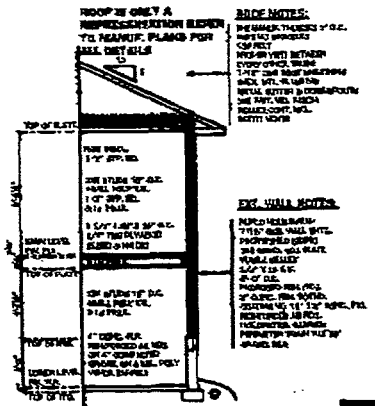

WALL DETAIL

SCALE : 1/4" = 1'-0" TYPICAL

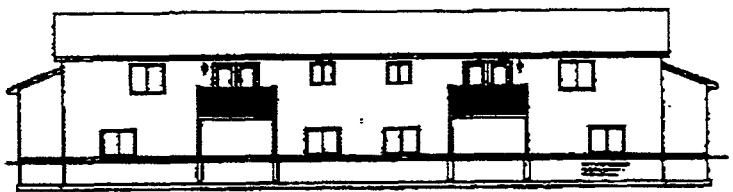

REAR ELEVATION

SCALE : 1/4" = 1'-0"

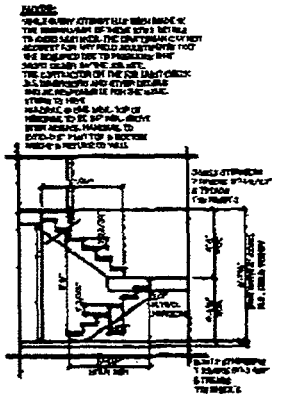

STAIR DETAIL

SCALE : 1/4" = 1'-0"

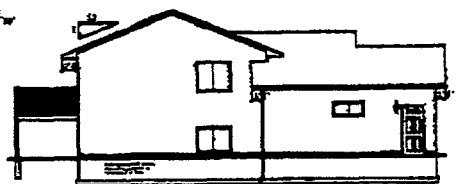

LEFT ELEVATION

SCALE : 1/4" = 1'-0"

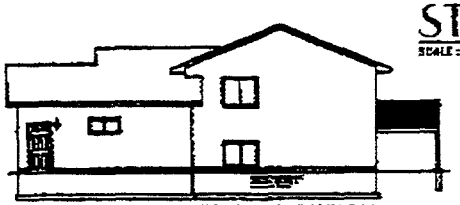

RIGHT ELEVATION

SCALE : 1/4" = 1'-0"

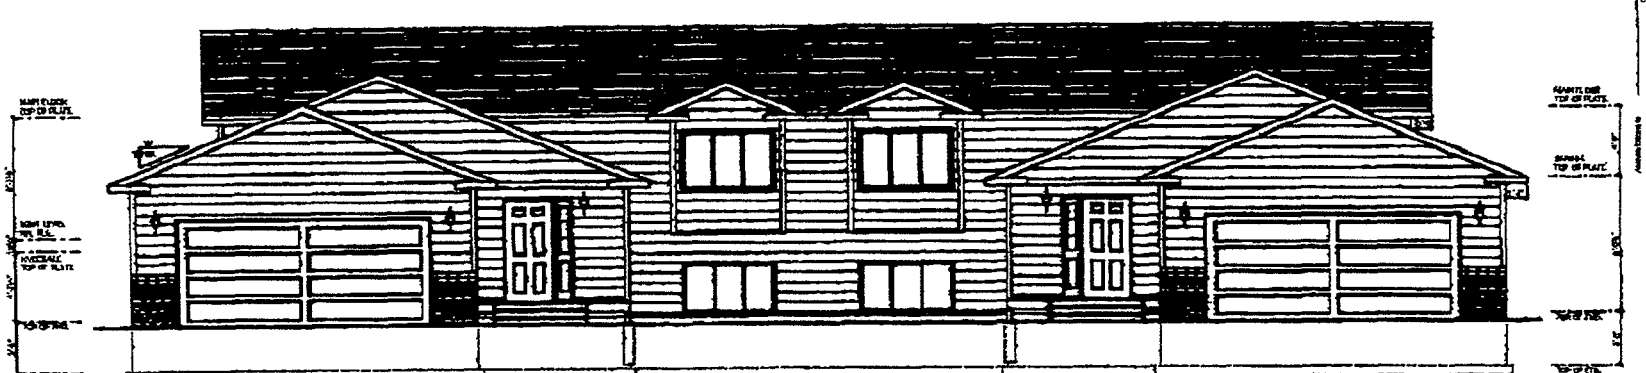

FRONT ELEVATION

SCALE : 1/4" = 1'-0"

Canexel or Colorside siding
earth Tone colors

United Building Centers
Rapid City, S.D.
Phone (605) 343-3435
Fax (605) 388-8738

UBC
UNITED BUILDING CENTERS

Drawn By: DAVE BRAHAM CONSTRUCTION
Customer: DAVE BRAHAM
Drawn By: RYD BURETTE
Date: 08/17/06
Drawing #: LOT 9 & 10, 100 AUBURN HILLS

ELEVATIONS

1 OF 3