06PD077

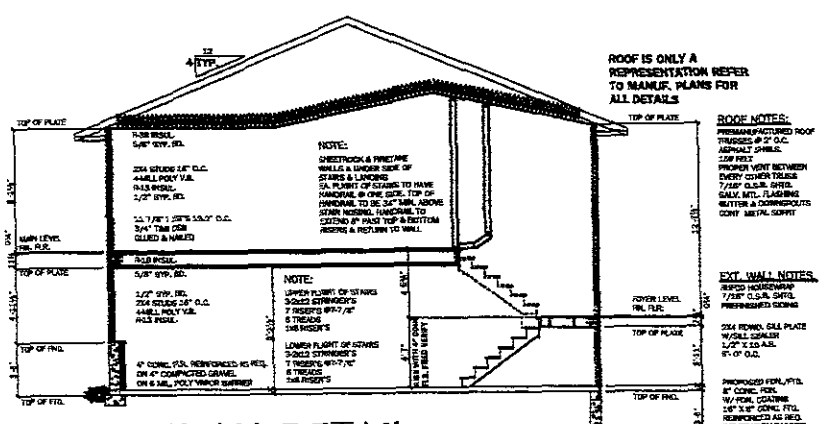

WALL DETAIL

SCALE : 1/4" = 1'-0"

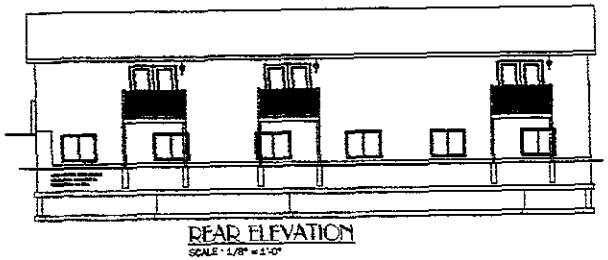

REAR ELEVATION

SCALE : 1/8" = 1'-0"

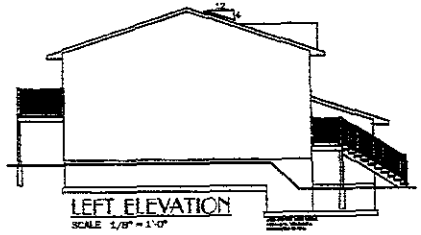

LEFT ELEVATION

SCALE 1/8" = 1'-0"

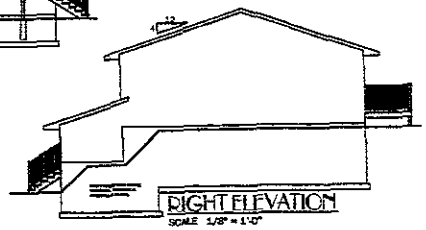

RIGHT ELEVATION

SCALE 1/8" = 1'-0"

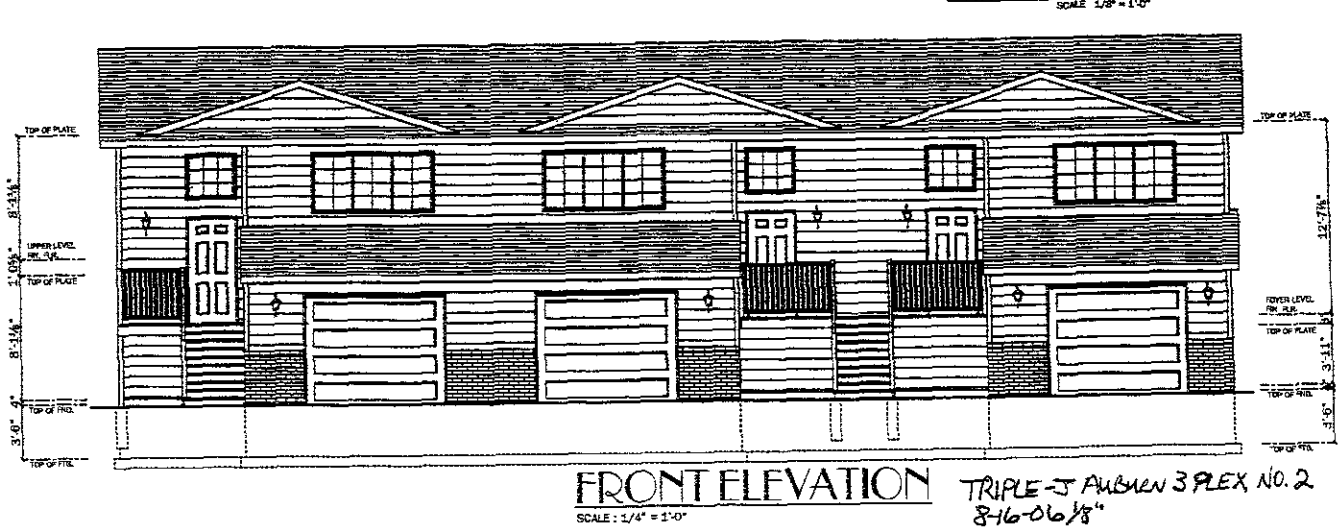

FRONT ELEVATION

SCALE : 1/4" = 1'-0"

TRIPLE-J AUBURN 3 PLEX, NO. 2
816-06/8"

RECEIVED
SEP 1 8 2006
Rapid C Growth
Management Department

United Building Centers
Rapid City, S.D.
Phone (605) 343 - 1116
Fax (605) 388 - 8738

UBC
UNITED BUILDING CENTERS

Drawn For: TRIPLE J CONSTRUCTION
Contractor: JERRY FINES
Drawn By: BOB BUSETTI
Date: 08/18/06
Category: AUBURN HILLS 3 PLEX

* IMPORTANT *

ELEVATIONS