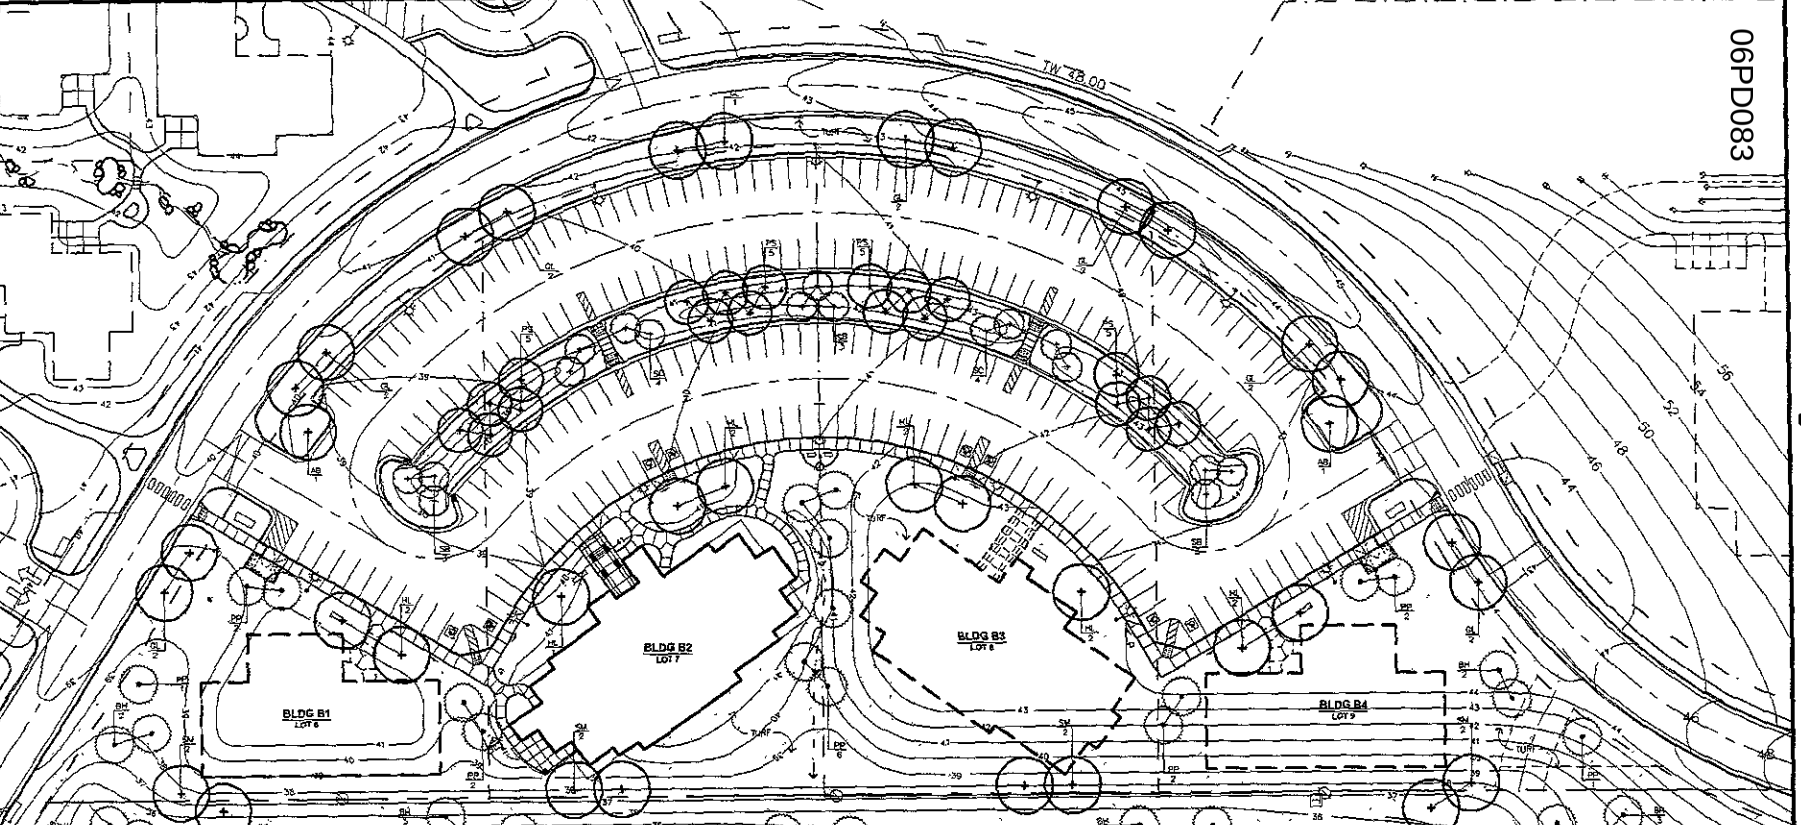

LANDSCAPE MATERIAL POINT TABLE

DEVELOPED AREA	179,751 SF
BUILDING AREA	31,455 SF
TOTAL LANDSCAPE POINTS REQUIRED	145,296
REQUIRED PARKING AREA LANDSCAPE POINTS:	74,748
ALLOWABLE R.O.W. LANDSCAPE POINTS	37,074

SITE LANDSCAPE POINTS:

PLANT TYPE:	QUANTITY:	POINTS:	TOTAL:
LARGE TREE	20	2,000	40,000
MEDIUM TREE:	40	1,000	40,000
SMALL TREE:	17	500	8,500
SHRUBS	00	250	
TURF AREA	7,342 SY	10	73,420
TOTAL SITE LANDSCAPE POINTS			161,920

R.O.W. LANDSCAPE POINTS:

PLANT TYPE:	QUANTITY:	POINTS:	TOTAL:
LARGE TREE	15	2,000	30,000
MEDIUM TREE	18	1,000	18,000
TURF AREA:	1,576 SY	10	15,760
TOTAL R.O.W. LANDSCAPE POINTS			61,760

TOTAL SITE AND R.O.W. LANDSCAPE POINTS: 223,680

PLANT MATERIAL SCHEDULE

KEY:	QUANT.	COMMON NAME:	BOTANICAL NAME:	SIZE:
DECIDUOUS TREES				
AB	2	Autumn Blaze Ash	Fraxinus americana 'Autumn Blaze'	3" B&B
PS	20	Prairie Spire Ash	Fraxinus pennsylvanica 'Prairie Spire'	2" B&B
GL	16	Greenspire Linden	Tilia cordata 'Greenspire'	2" B&B
HL	10	Skyline Honeylocust	Gleditsia triacanthos 'Skyline'	2" B&B
SM	8	Sensation Maple	Acer nugundo 'Sensation'	2.5" B&B
ORNAMENTAL TREES				
SB	9	Aut. Brilliance Serviceberry	Amelanchier alnifolia 'Aut. Brilliance'	1.75" B&B
SC	8	Spring Snow Crab	Malus 'Spring Snow'	1.75" B&B
EVERGREEN TREES				
BH	19	Black Hills Spruce	Picea glauca densata	6' ht. B&B
PP	16	Ponderosa Pine	Pinus ponderosa	6' ht. B&B

LANDSCAPE SYMBOLS:

- DECIDUOUS TREE
- ORNAMENTAL TREE
- EVERGREEN TREE
- DECIDUOUS SHRUB
- EVERGREEN SHRUB
- TURF AREA

AREA 'B'
LANDSCAPE PLAN

0' 15' 30' 60' NORTH

06PD083

DESIGNWORKS INC.
526 Saint Joseph St.
Suite B
Rapid City, SD 57701
Tele: 605-394-0394
Fax: 605-394-0588

AREA 'B'
FINAL
PLANNED
DEVELOPMENT
SUBMITTAL
SEPT 29, 2006

LANDSCAPE PLAN - AREA 'B'

VILLAGE AT FOUNDERS PARK
RAPID CITY, SOUTH DAKOTA

Project No.
605-245
File Name:
5.2-VFP-Iscape
Drawn By:
TJD
Checked By:
RJF
Date
09-29-06
Revisions:

This drawing is protected by the Copyright Act, and is the property of Designworks Inc. and is intended for use in connection with the project named on this drawing. Any reproduction, use, or distribution of this drawing without the written consent of Designworks Inc. is prohibited. (© Copyright 2006 Designworks, Incorporated)

5.2