06SR072

RECEIVED
OCT 13 2006
Rapid City Growth
Management Department

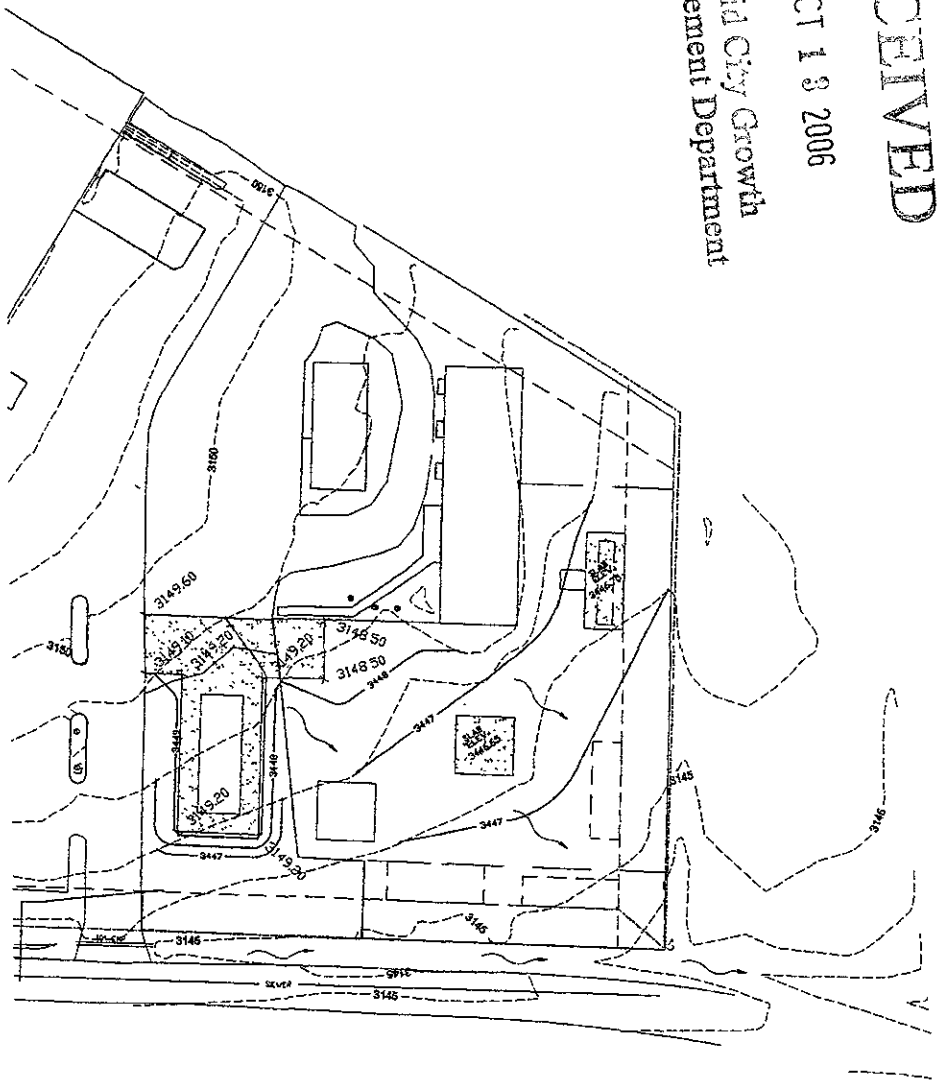

EXISTING CONTOUR

FINISH CONTOUR

FINISH SPOT GRADES X 314x.xx

DRAINAGE FLOW

SCALE: 1"=30'

Brosz Engineering, Inc. Registered in North Dakota, South Dakota, Wyoming, Montana, and Nebraska
3561 Whitewood Rd., Box 638 • Sturgis, SD 57785
Phone (605) 347-2722 • Fax (605) 347-2822

2.1
Sheet Number

06-002
Project Number

WESTERN DAKOTA TECH
FIRE TRAINING FACILITY
PHASE ONE: BURN BUILDING
1600 SEDIVY LANE
RAPID CITY, SOUTH DAKOTA

10/12/06
10/03/06
09/20/06

Drawn By TG
Checked By TG

baffuto architectura
art technology equals architecture
1025 duffer drive rapid city, south dakota 57702 ph: 605.341.2849 fax: 341.7801
bbaffuto@aol.com
thank you & enjoy and my houses we will serve thee lord