06PD085

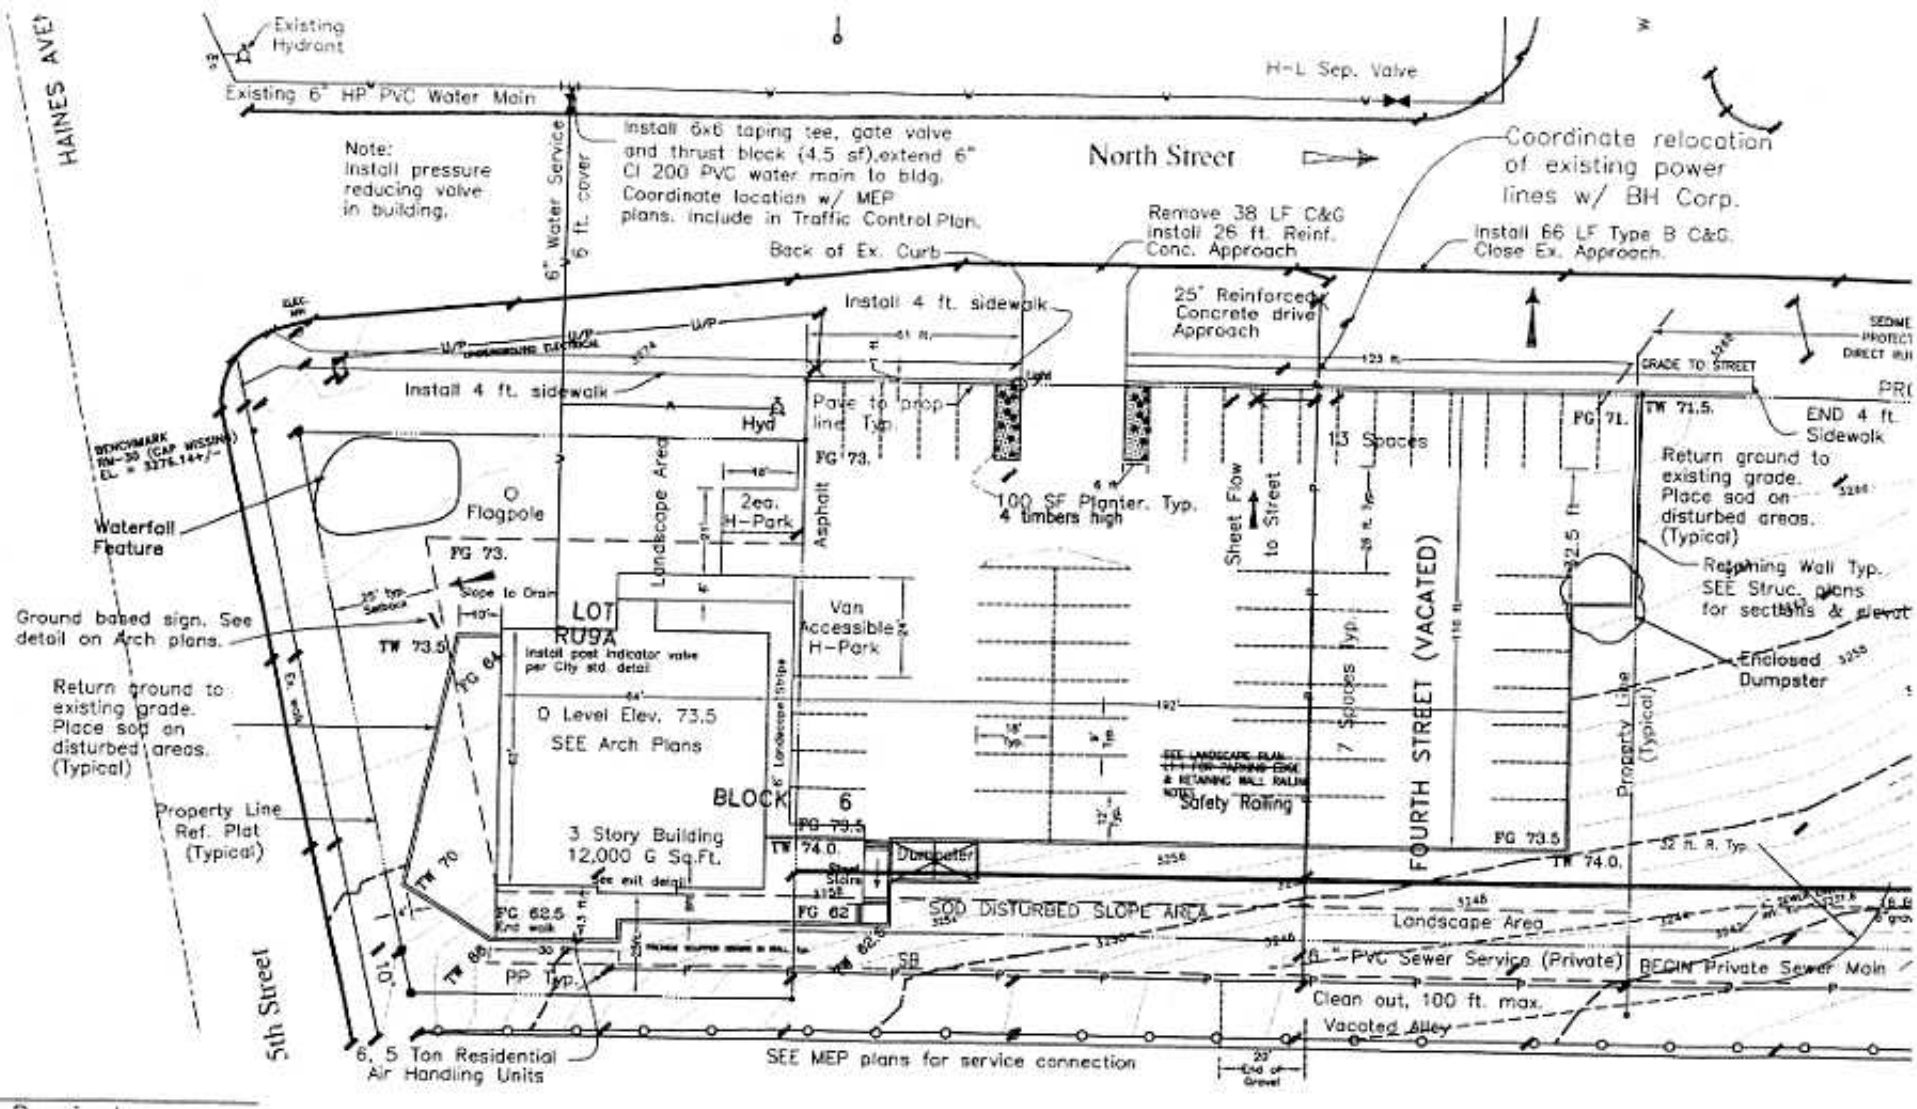

Parking:
60 Spaces Required
60 Spaces Provided incl. handicap

Landscape:
30,000 points required.
25% in ROW (7,500 pts.)
Supply materials compatible with local growing conditions. Plant in accordance with supplier's recommendations.

SEE Structual Plans for wall & stair details.
Keep structual components out of public right of way.

Existing