06PD092

ENNIS ASSOCIATES
Architecture and Planning
13994 Tumberry Court
Broomfield, Colorado 80020
(303) 465-2983 / fax (303) 410-1762
e-mail don.ennis@comcast.net

CORNERSTONE
EAST BOULEVARD,
RAPID CITY, SD

DEVELOPMENT FOR THE DISABLED
221 South Central Avenue,
Pierre, SD

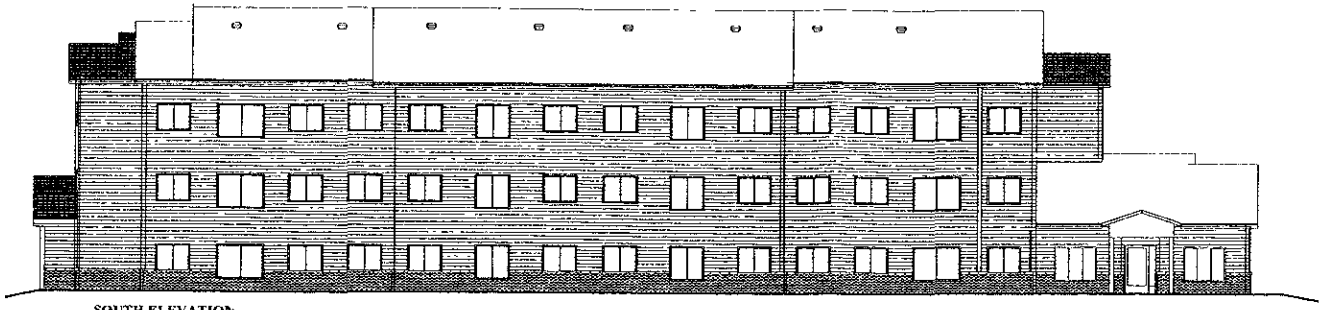

SOUTH ELEVATION
1/8" = 1'-0"

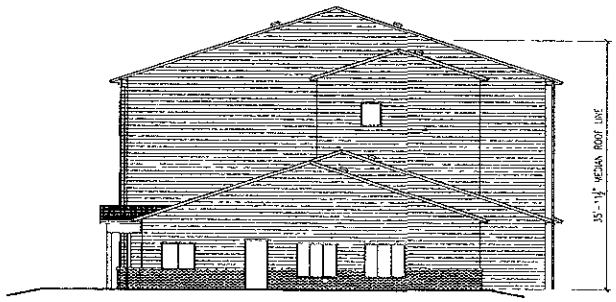

EAST ELEVATION
1/8" = 1'-0"

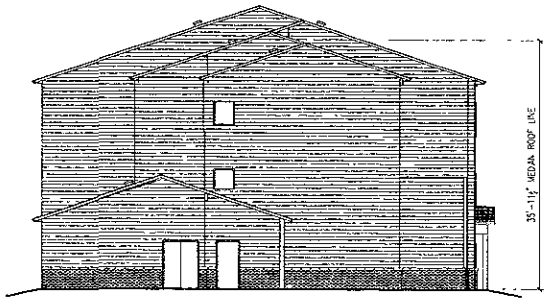

WEST ELEVATION
1/8" = 1'-0"

RECEIVED
NOV 2 9 2005
Rapid City Growth
Management Department

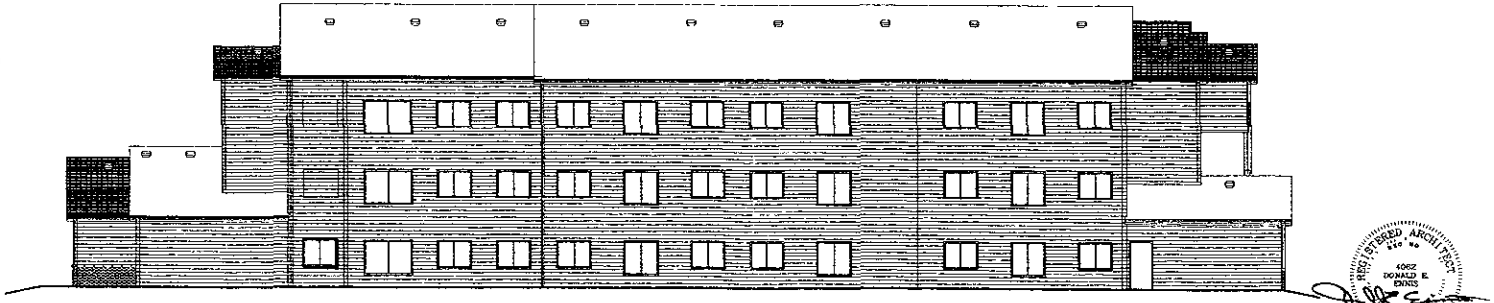

NORTH ELEVATION
1/8" = 1'-0"

REGISTERED ARCHITECT
4062
DONALD E.
ENNIS

NOT FOR CONSTRUCTION

MARK	DATE	DESCRIPTION
1	11.29.05	SUBMISSION/PLANNING

PROJECT NO: 0600R
CAD DWG FILE:
COPYRIGHT

SHEET TITLE

ELEVATIONS

P3

SHEET - OF -