PLANTING SCHEDULE

SYMBOL	PLANT NAME	SIZE	QUANTITY	CHARACTER	CONDITION
AC	ALPINE CURRANT	24" HT	4	MASS CURRANT	CONTAINER GROWN
AM	AMUR MAPLE ~~SUMMERGE~~ NO	1 1/2" CAL	1	FALL FLOWERS PROPERTIES	
AW	ANTHONY WATERER SPIREA	24" HT	1	" "	
B	BROADMOORE JUNIPER	24" MIN	36	LOW SHRUB	
BB	BURNING BUSH	24" HT	12	RED FALL COLOR	
C	CUTLEAF WEEPING BIRCH	2 1/2" CAL	1	DECORATIVE BARK	
CRC	CANADA RED CHERRY	1 1/2" CAL	3	REDDISH BARK	
CWB	CLUMP WHITE BIRCH	2" CAL	1	DECORATIVE BARK	
G	GOLDENBOY POTENTILLA	24" HT	14	YELLOW FLOWERS SUMMER	
J	JAPANESE BARBERRY	24" HT	30	DEEP RED BARBERRY OUTSIDE	
M	MUGHO PINE	24" HT	2	SMALL EVERGREEN TREE	
NC	NANKING CHERRY	24" HT	1	WHITE FLOWERS SPRING	
P	PFITZER JUNIPER	24" HT	10	LARGE BUSHY EVERGREEN	
PT	PACHYSANDRA NO	2" POTS	70 SQ FT	GROUND COVER	
S	SEAGREEN JUNIPER	24" HT	26	BUSHY EVERGREEN	
SA	SUMMIT ASH	2 1/2" CAL	6	PERFECT BRANCHED MAPLE TREE	
SH	SKYLINE HONEYLOCUST	2 1/2" CAL	4	LIGHT BRANCHING	
VC	VIRGINIA CREEPER NO	2" POTS	22	VINE FOR WALLS	
Y	JAPANESE YEW	24" HT	12	THICKER IN SHAPE	

*VC - CONTRACTOR SHALL INSTALL 2 CLIMBING WIRES PER PLANT, LOCATED AT THE DIRECTION OF THE LANDSCAPE ARCHITECT

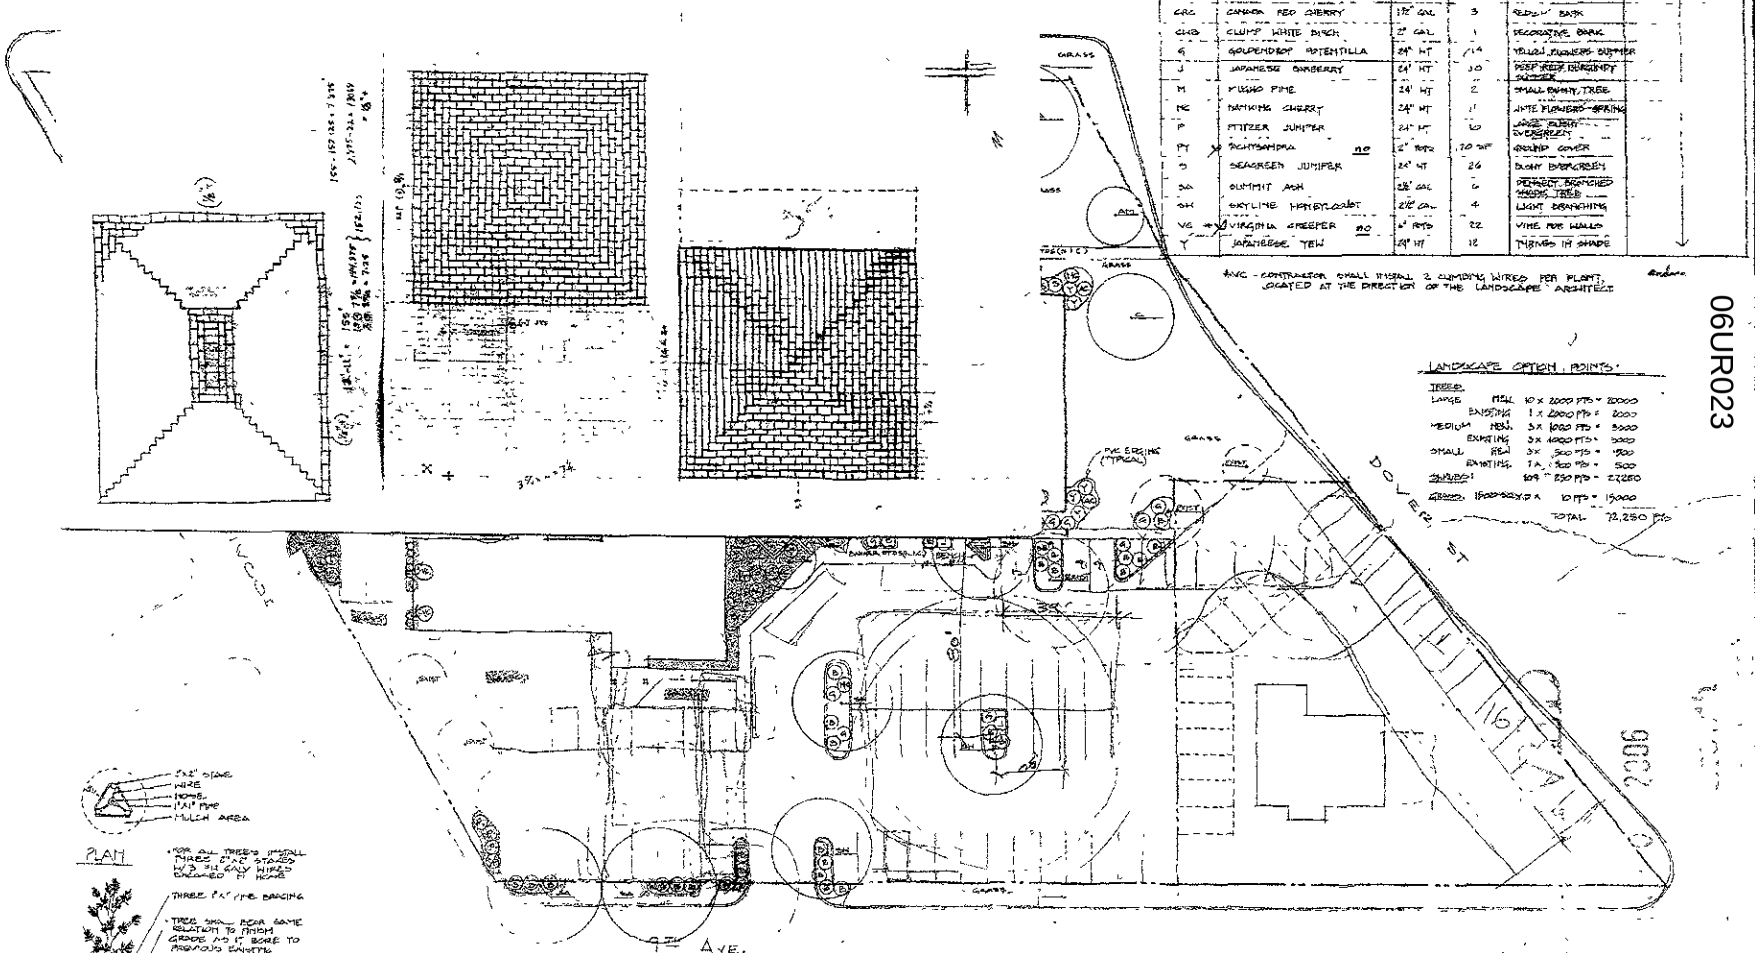

LANDSCAPE OPTION POINTS

TREES

LARGE	NEW	10 x 2000 PTS =	20000
	EXISTING	1 x 2000 PTS =	2000
MEDIUM	NEW	3 x 1000 PTS =	3000
	EXISTING	3 x 1000 PTS =	3000
SMALL	NEW	3 x 500 PTS =	1500
	EXISTING	1 x 500 PTS =	500
SHRUBS		109 x 250 PTS =	27250
GRASS	1500 SQ YD x	10 PTS =	15000
		TOTAL	72,250 PTS

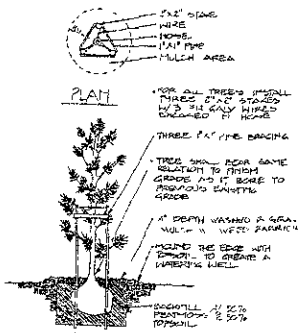

TREE PLANTING DETAIL

NO SCALE

NOTE: ALL AREAS INDICATED BY YELLOW SHADING SHALL BE BID AS AN "ADD ALTERNATE" (DO NOT INCLUDE IN BASE BID)

BASE BID TO INCLUDE SEEDED GRASS AREAS. PROVIDE ALTERNATE BID FOR SODDING.

SHRUBS SHALL BE INSTALLED IN LOCATIONS SHOWN ON THE PLANTING PLAN

4" DEPTH WASHED PEA GRAVEL MULCH W/ WEED BARRIER FABRIC

PLANTING PITS SHALL HAVE SIDES OF SHRUB CONTAINER & ROOTBALL EACH PIT TO 50% PEATMOSS & 50% TOPSOIL

SHRUB PLANTING DETAIL

NO SCALE

06UR023

Alliance of Architects and Engineers
Gillette
Rapid City
Spearfish

Date 2/18/86
Job No. RSH 5
Revised
Drawn By DAB
CS

ALTERATIONS & ADDITIONS
CALVARY LUTHERAN CHURCH
RAPID CITY, SOUTH DAKOTA

landscape architecture
development planning
525 7th street • 214
rapid city s.d. 57701
(605) 348 7280

Sheet Number
LS-1a