07UR002

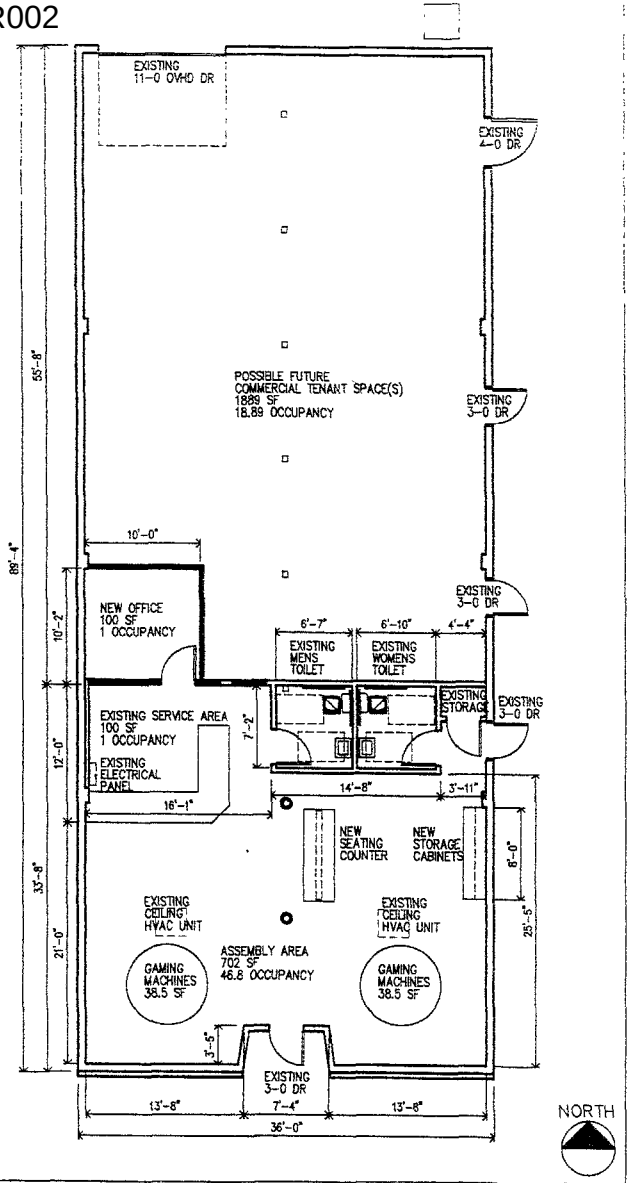

BUILDING FLOOR PLAN
SCALE: 3/32" = 1'-0"

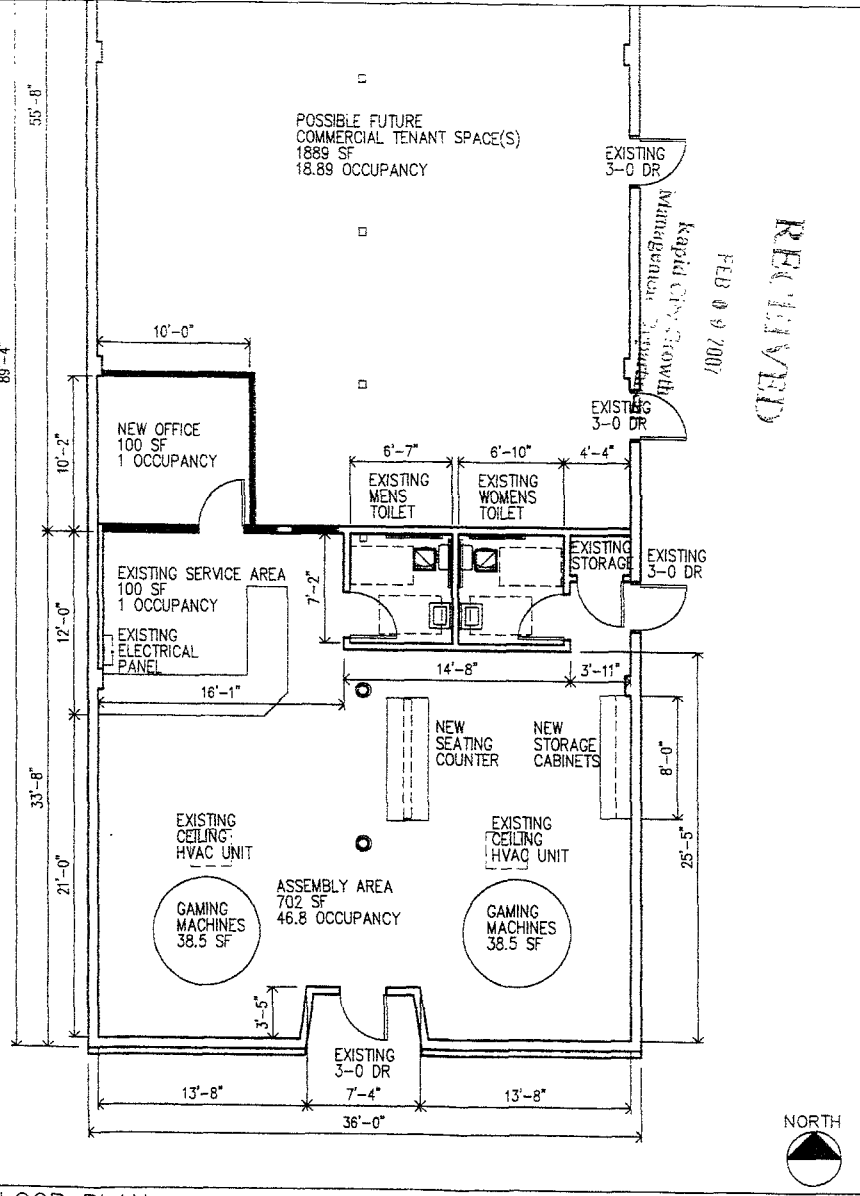

CASINO FLOOR PLAN
SCALE: 1/8" = 1'-0"

KENNEDY DESIGN GROUP INC
4955 ENCHANTED PINES DRIVE
RAPID CITY, SD 57701
PHONE. 605.342. 5314
FAX. 605.342. 5314

CLIENT:
REEL WYNIA LLC
4941 ENCHANTED PINES DRIVE
RAPID CITY, SD 57701
605.716.1800

PROJECT:
TENANT IMPROVEMENT
1330 EAST ST PATRICK
RAPID CITY, SD 57701

FLOOR PLANS

PROJECT NO:	527
FILE NO:	527-1
DRAWN BY:	RKK
CHECK BY:	RKK
DATE:	11.05.05
REVISION #1:	0.0.0
REVISION #2.	0.0.0

A1
Drawing Number

RECEIVED
FEB 09 2006
Rapid City Community Development & Planning