07PD021

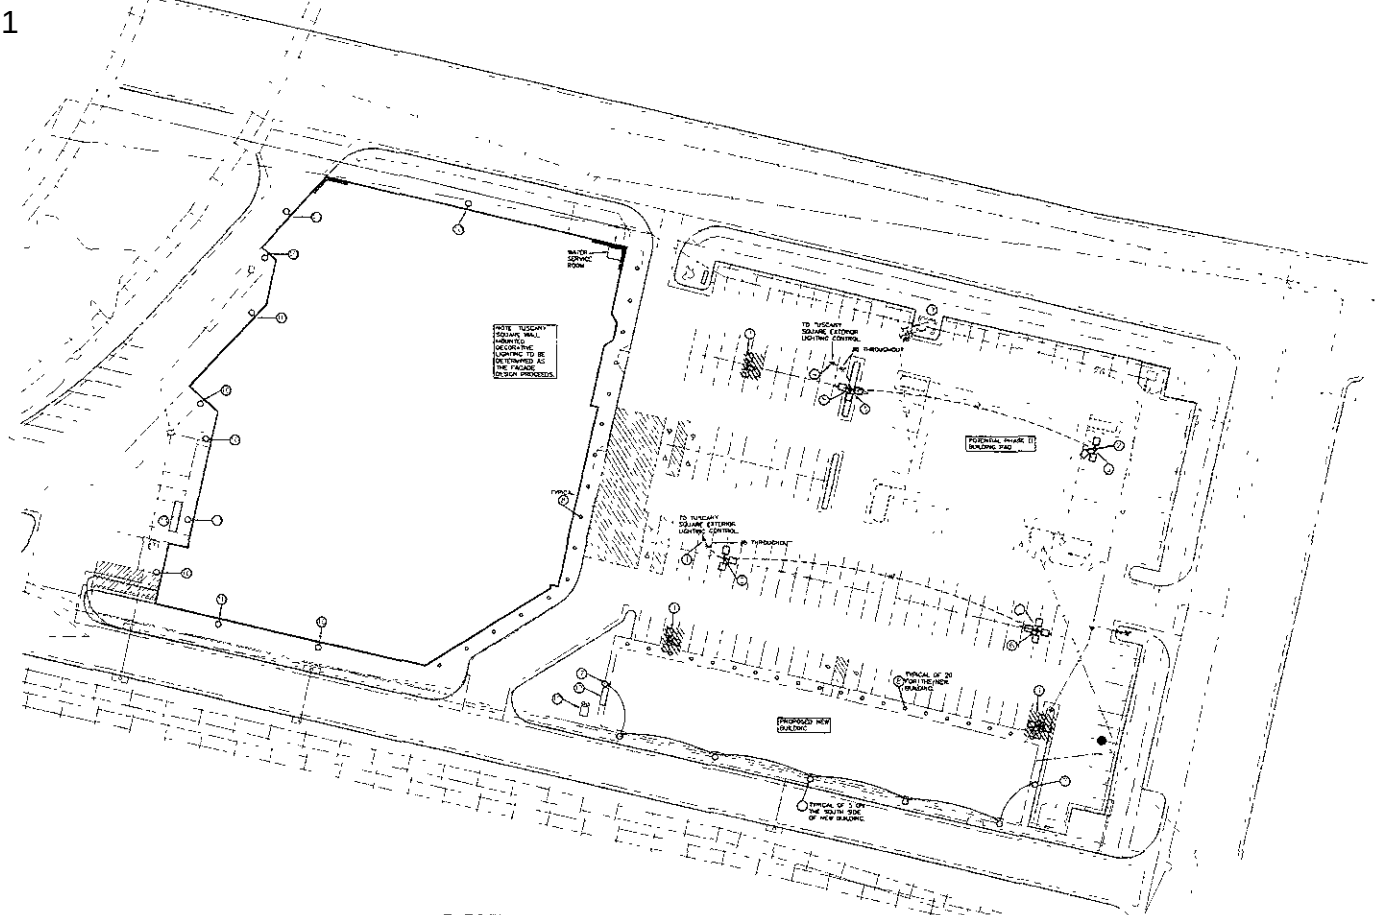

ELECTRICAL SITE PLAN
SCALE 1" = 30'-0"

PLAN NOTES

1. DISCONNECT AND REMOVE THE EXISTING POLE MOUNTED FIXTURE
2. EXISTING POLE MOUNTED FIXTURE TO REMAIN UNTIL PHASE II DEVELOPMENT
3. NEW LOCATION FOR POLE MOUNTED PARKING LOT LIGHTING
4. PROVIDE NEW BRANCH CIRCUIT WIRING FROM THE EXISTING TUSCANY SQUARE BUILDING
5. 40' POLE WITH (2) 1000 WATT FIXTURES WITH TYPE 5 DISTRIBUTION AND (1) 400 WATT FLOOD FIXTURE
6. 40' POLE WITH (4) 400 WATT FLOOD FIXTURES
7. WALL MOUNTED FIXTURE TO WALL METAL HAUDE FULL CUT-OFF
8. HID DOWNLIGHT DAMP LOCATION RECESSED IN THE CANOPY
9. PROPOSED LOCATION FOR THE NEW TUSCANY SQUARE SITE SIGNAGE PROVIDE (3) #6, GND 1"G TO THE TUSCANY SQUARE HOUSE PANEL AND (1) 1-1/4"C TO THE WATER SERVICE ROOM FOR A FUTURE MESSAGE CENTER
10. EXISTING WALL MOUNTED HID CUT-OFF FIXTURE TO REMAIN
11. PROPOSED LOCATION FOR THE NEW MULTI-METERING ELECTRICAL SERVICE SEE THE ELECTRICAL PLANS
12. PROPOSED LOCATION FOR THE BHP&L PAD MOUNTED TRANSFORMER AND TELECOMMUNICATIONS SERVICE PEDESTALS FOR THE NEW BUILDING SEE THE PROJECT ELECTRICAL PLANS
13. PROPOSED LOCATION FOR THE NEW BUILDING METERING CENTER SEE THE PROJECT ELECTRICAL ONE-LINE DIAGRAMS

RECEIVED
MAR 0 7 2007

L.P.S

REGISTERED PROFESSIONAL ENGINEER
STEVEN A. ROSS
6208
PELLIMAN ROAD
RAPID CITY, SD

TUSCANY SQUARE

RAPID CITY SD

Sheet Title
ELECTRICAL SITE PLAN

Revisions Date

Project Number
07001
Checked By
WAW
Drawn By
JAC
Date
3-07-07

Sheet Number
E1R