07SR031

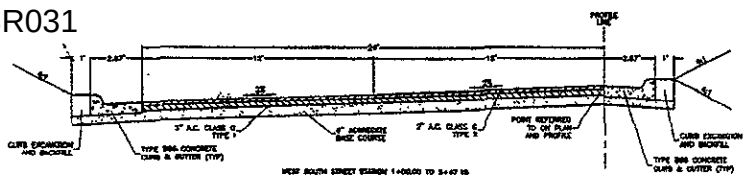

TYPICAL SECTION

5" ASPHALT PAVEMENT SECTION

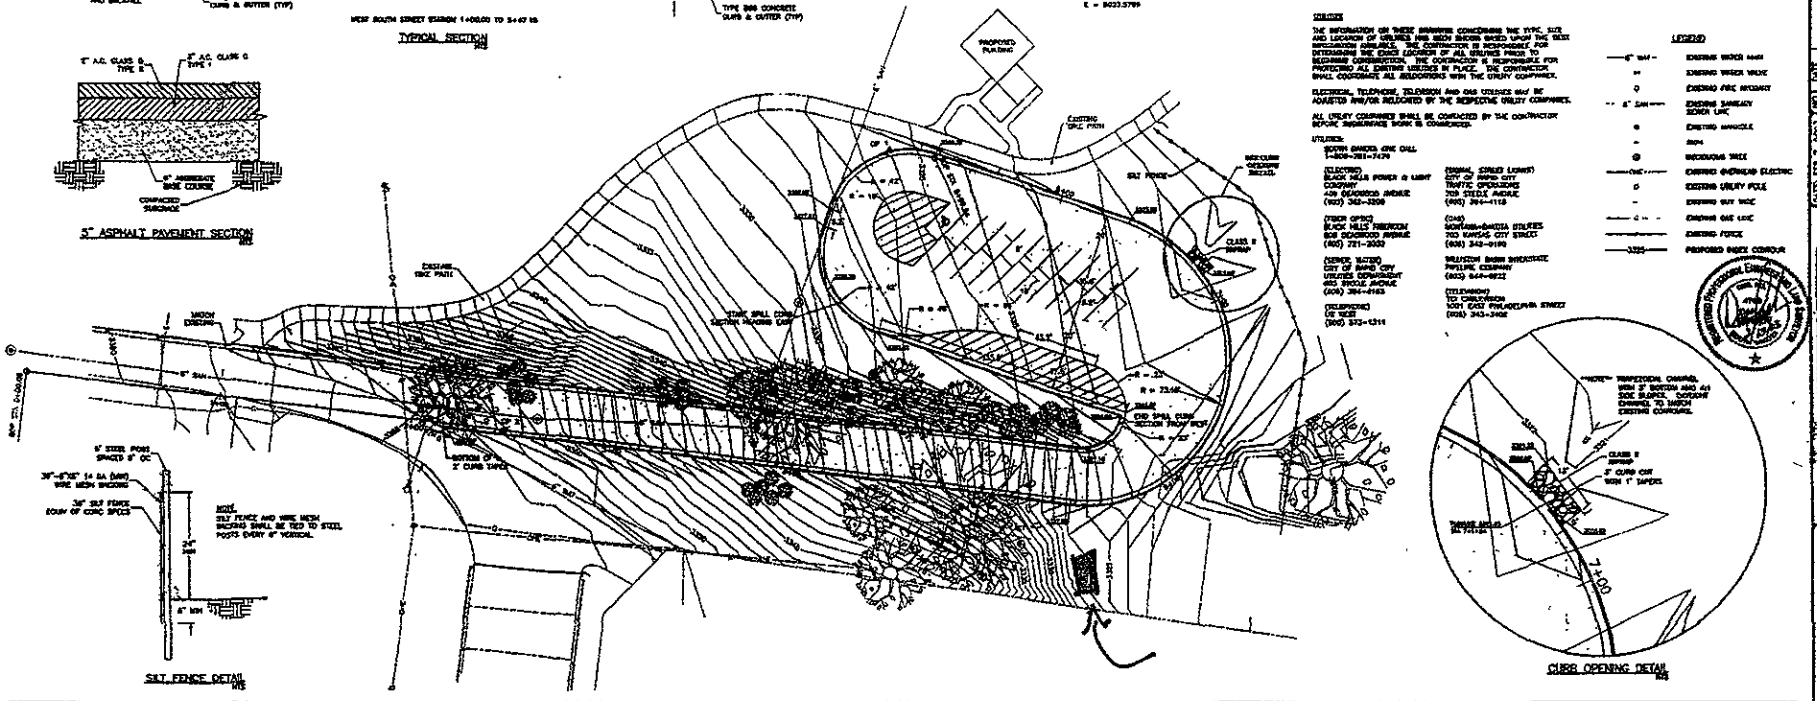

SILT FENCE DETAIL

CURB OPENING DETAIL

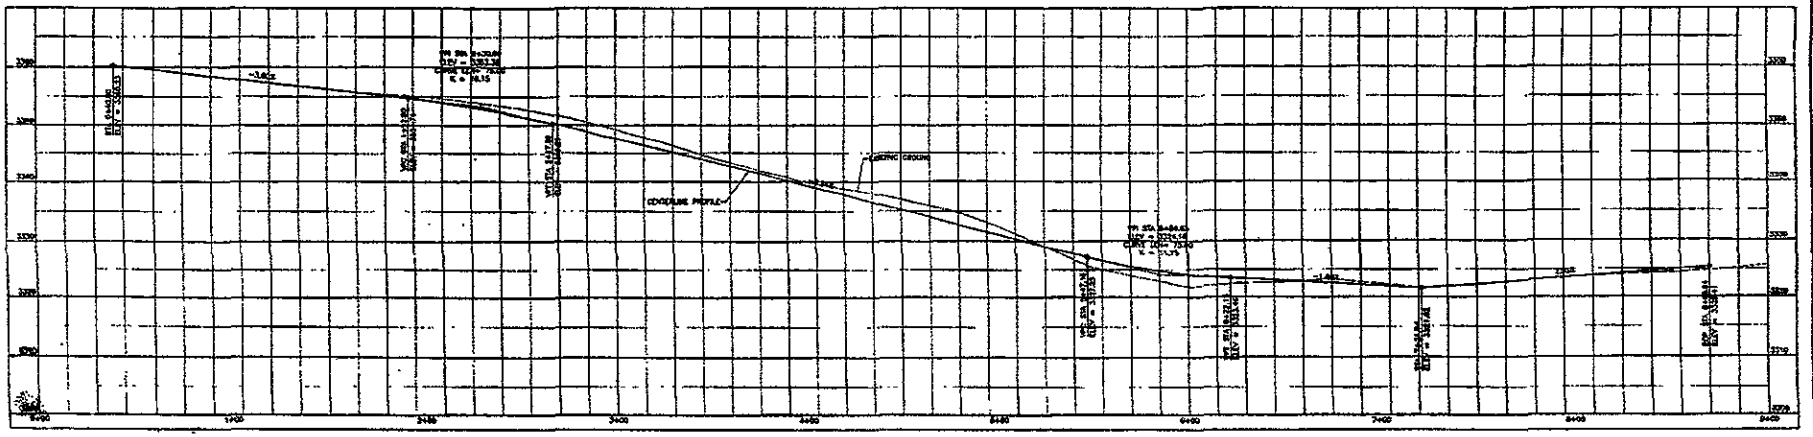

SURVEY ALIGNMENT

SURVEY CONTROL DATA

SPECIFICATIONS TO BE USED

REVIEWED BY CITY ENGINEERING DIVISION

LEGEND

CONTRACTOR SHALL BE RESPONSIBLE FOR OBTAINING ALL NECESSARY PERMITS FROM THE CITY ENGINEERING DIVISION BEFORE STARTING ANY OF THE PROPOSED PUBLIC IMPROVEMENTS.

PREPARED BY: BRUNGARDT ENGINEERING COMPANY

DATE: FEB 7, 2003
SCALE: 1"=30' HOR
DRAWN: CJF
DESIGNED: CJF
CHECKED: DPF

KIWANIS CLUB/MARY HALL PARK COMMITTEE
MARY HALL PARK ACCESS & PARKING LOT
DRAINAGE IMPROVEMENTS

PROJECT NO.
J02-133

SHEET NO.
1/1