Copyright 2007 Ownership of Documents

This document and the ideas and designs incorporated herein, as an instrument of professional service is the property of baffuto architecture and is not to be used in whole or in part for this or any other project without the written authorization of baffuto architecture.

07SR051

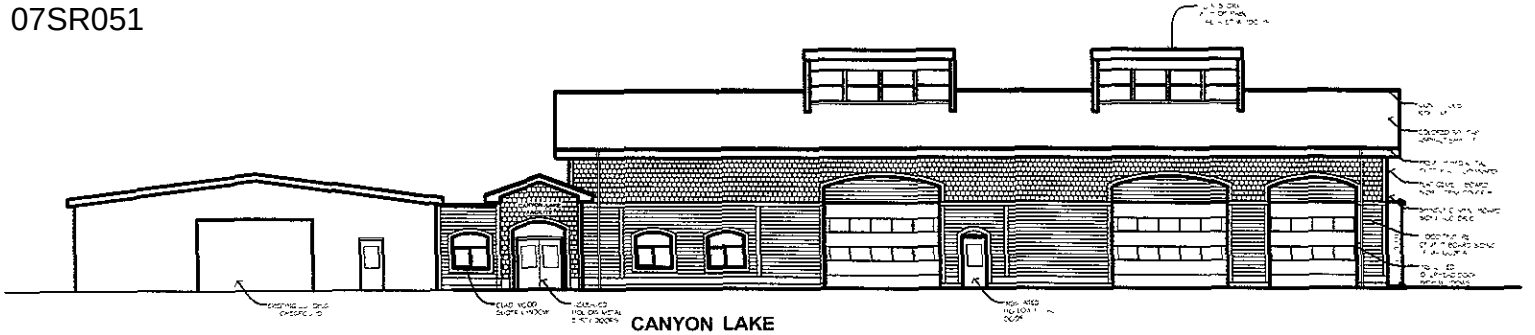

CANYON LAKE
PROPOSED FACILITY
NEW MAINTENANCE SHOP
1 SOUTH ELEVATION
4.1 SCALE 1/8" = 1'-0"

RECEIVED

SEP 26 2007

Rapid City Growth Management Department

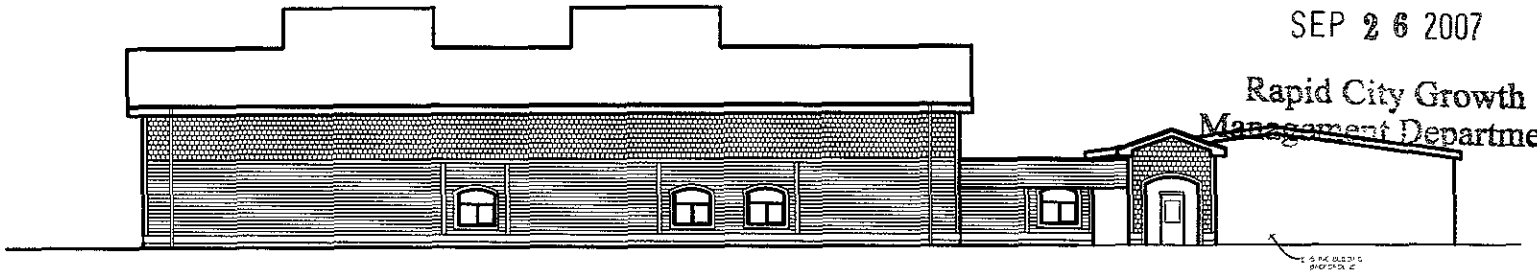

CANYON LAKE
PROPOSED FACILITY
NEW MAINTENANCE SHOP
2 NORTH ELEVATION
4.1 SCALE 1/8" = 1'-0"

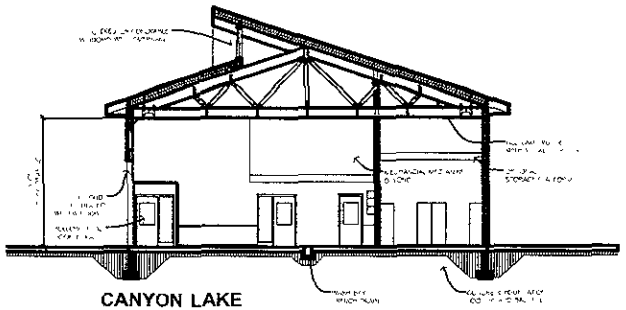

CANYON LAKE
PROPOSED FACILITY
NEW MAINTENANCE SHOP
5 BUILDING SECTION
4.1 SCALE 1/8" = 1'-0"

TRUE NORTH

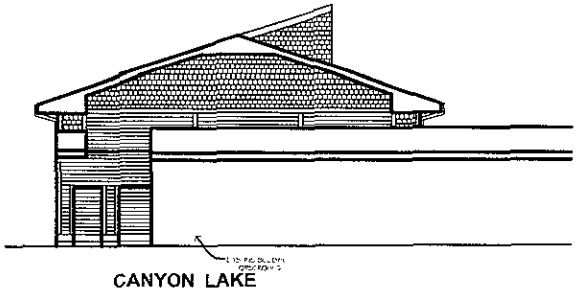

CANYON LAKE
PROPOSED FACILITY
NEW MAINTENANCE SHOP
4 WEST ELEVATION
4.1 SCALE 1/8" = 1'-0"

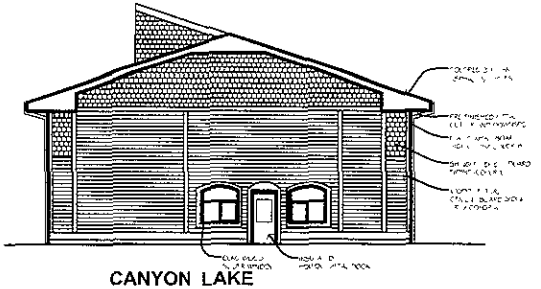

CANYON LAKE
PROPOSED FACILITY
NEW MAINTENANCE SHOP
3 EAST ELEVATION
4.1 SCALE 1/8" = 1'-0"

4.1
Sheet Number

06-005
Project Number

PARKS AND RECREATION
NEW MAINTENANCE SHOP
CANYON LAKE DRIVE
RAPID CITY, SOUTH DAKOTA

02/08/07

Drawn By TB
Checked By TB

PRELIMINARY NOT FOR CONSTRUCTION

baffuto architecture

4222 - 22nd Avenue
Rapid City, South Dakota 57702
ph 605.342.2427 fax 342.1753
www.baffuto.com