07PD098

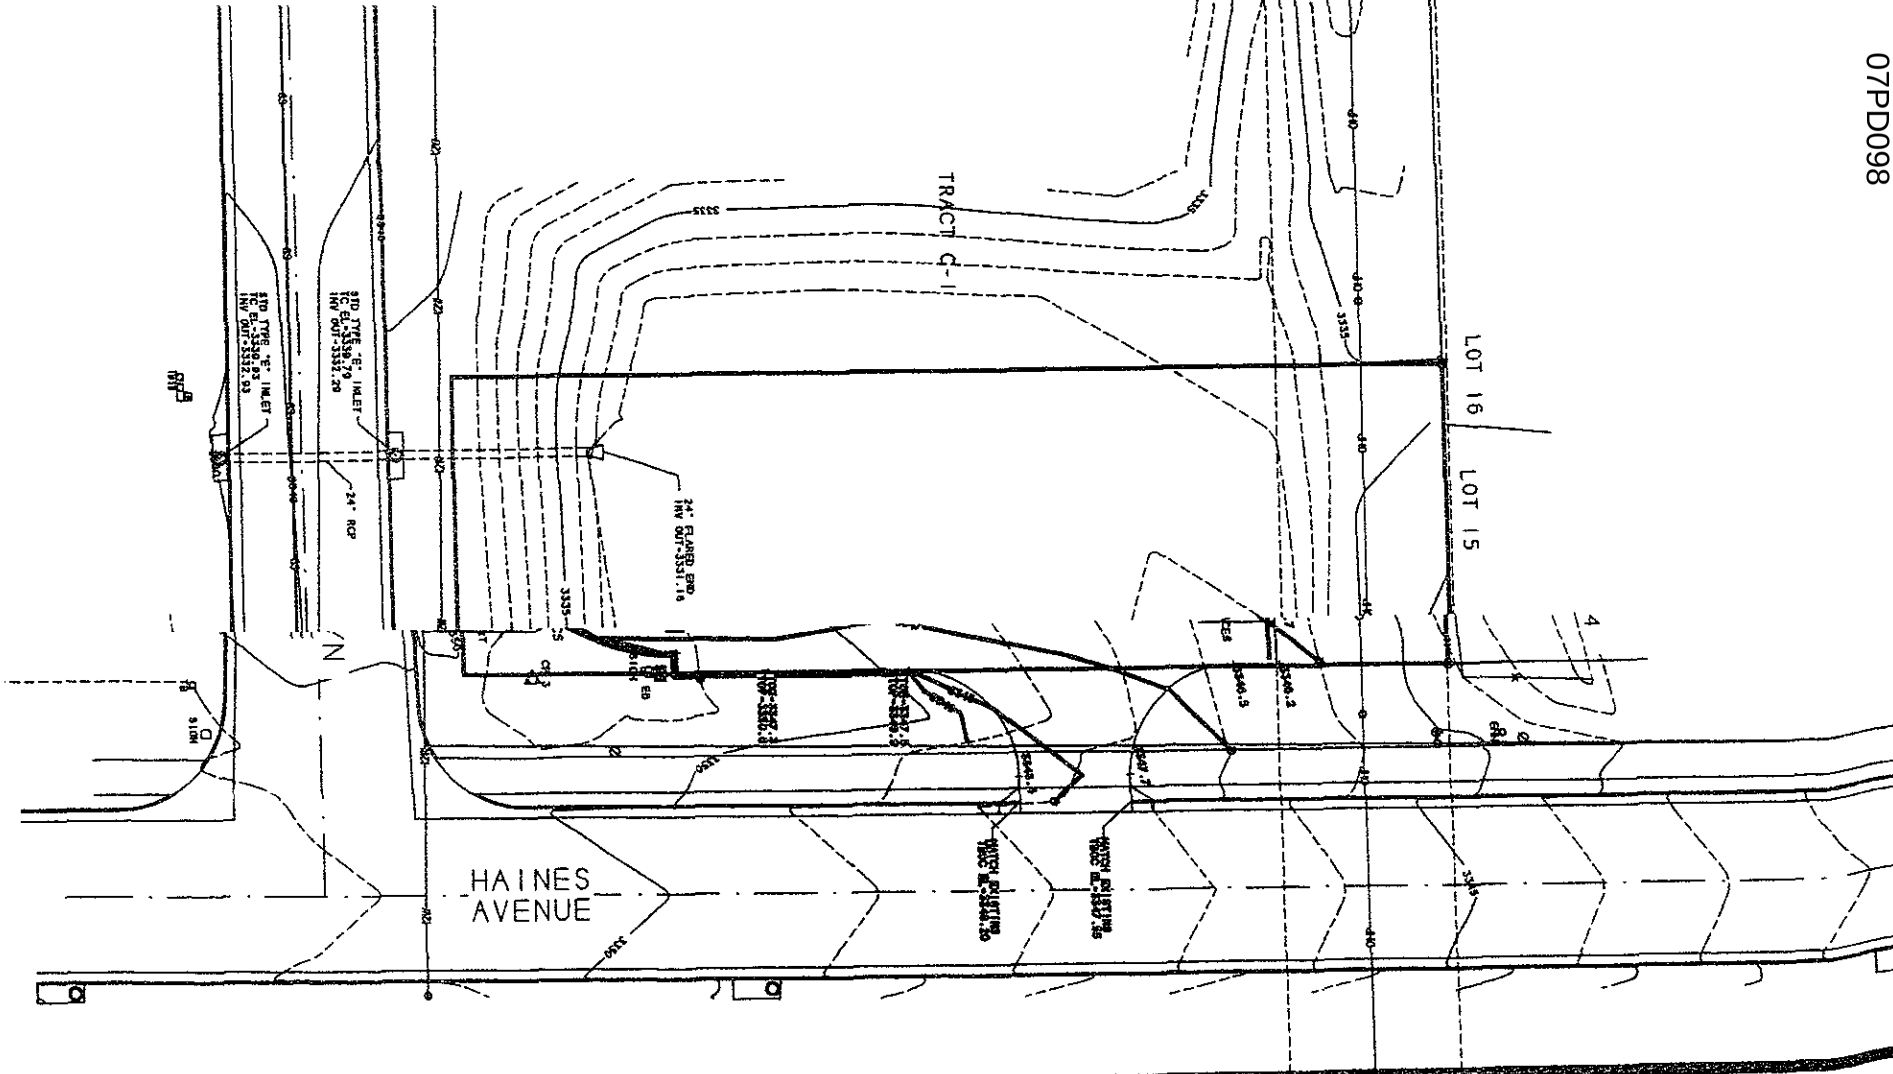

Project No.	02-07-229
Survey By:	JTL
Drawn By:	JTL
Designed By:	---
Checked By:	---
Date:	10/29/07
Revisions:	

GRADING PLAN
TRACT C-2

TRACT C-2
LOCATED IN THE NE 1/4 SW 1/4 OF
SEC 24, T2N, R7E, BHM, RAPID CITY
PENNINGTON COUNTY, SOUTH DAKOTA

BRITTON ENGINEERING & LAND SURVEYING,
8035 BLACK HAWK ROAD, SUITE 5, PO BOX
BLACK HAWK, SD 57718
PH (605) 716-7988

07PD098

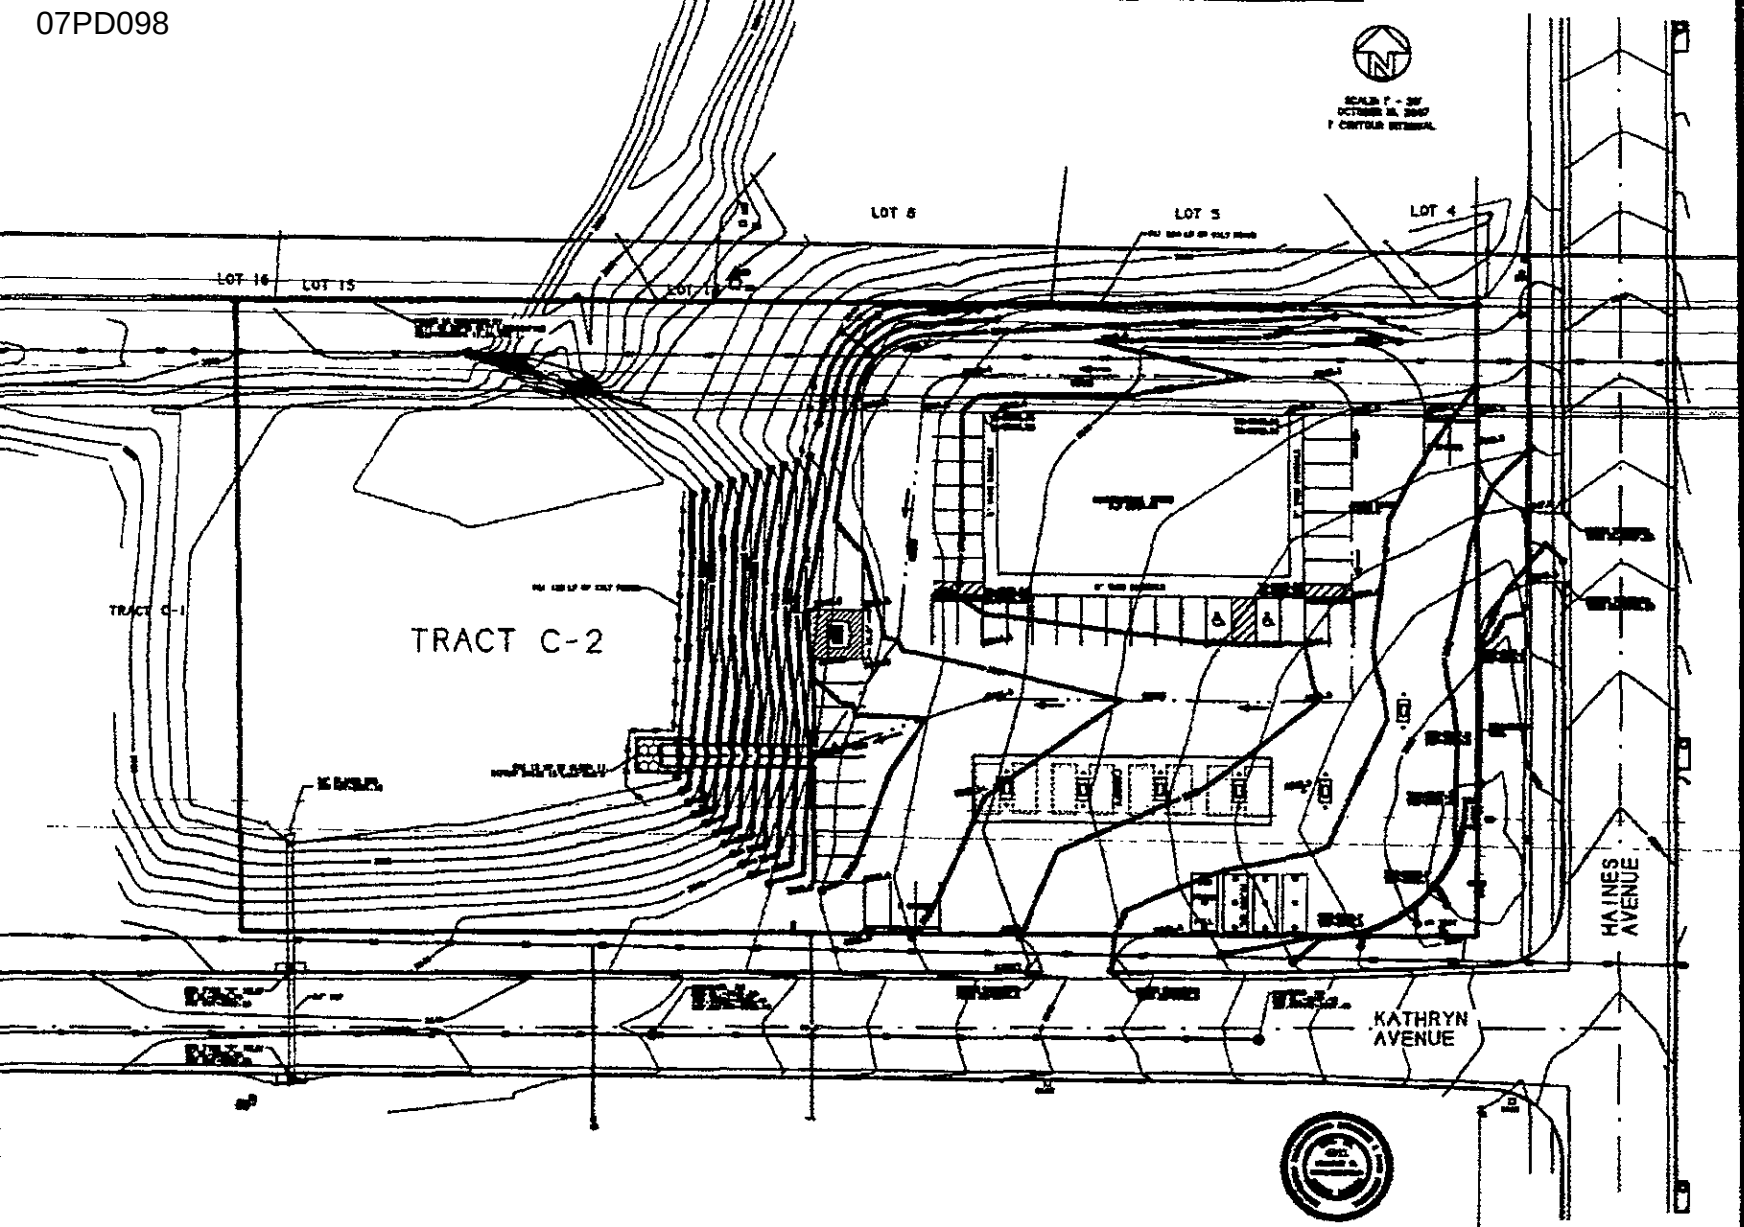
LOT 16
LOT 15
LOT 14
LOT 6
LOT 5
LOT 4
TRACT C-1
TRACT C-2
HAINES AVENUE
KATHRYN AVENUE
BRITTON ENGINEERING & LAND SURVEYING, INC
8055 BLACK HAWK ROAD, SUITE 5, PO BOX 640
BLACK HAWK, SD 57718
PHL (605) 716-7088
TRACT C-2 OF NOWAKOW SUBDIVISION
LOCATED IN THE NE 1/4 SW 1/4 OF
SEC 24, T2N, R7E, BHM, RAPID CITY
PENNINGTON COUNTY, SOUTH DAKOTA
GRADING PLAN
TRACT C-2
4
5