08PD020

UTILITY PLAN

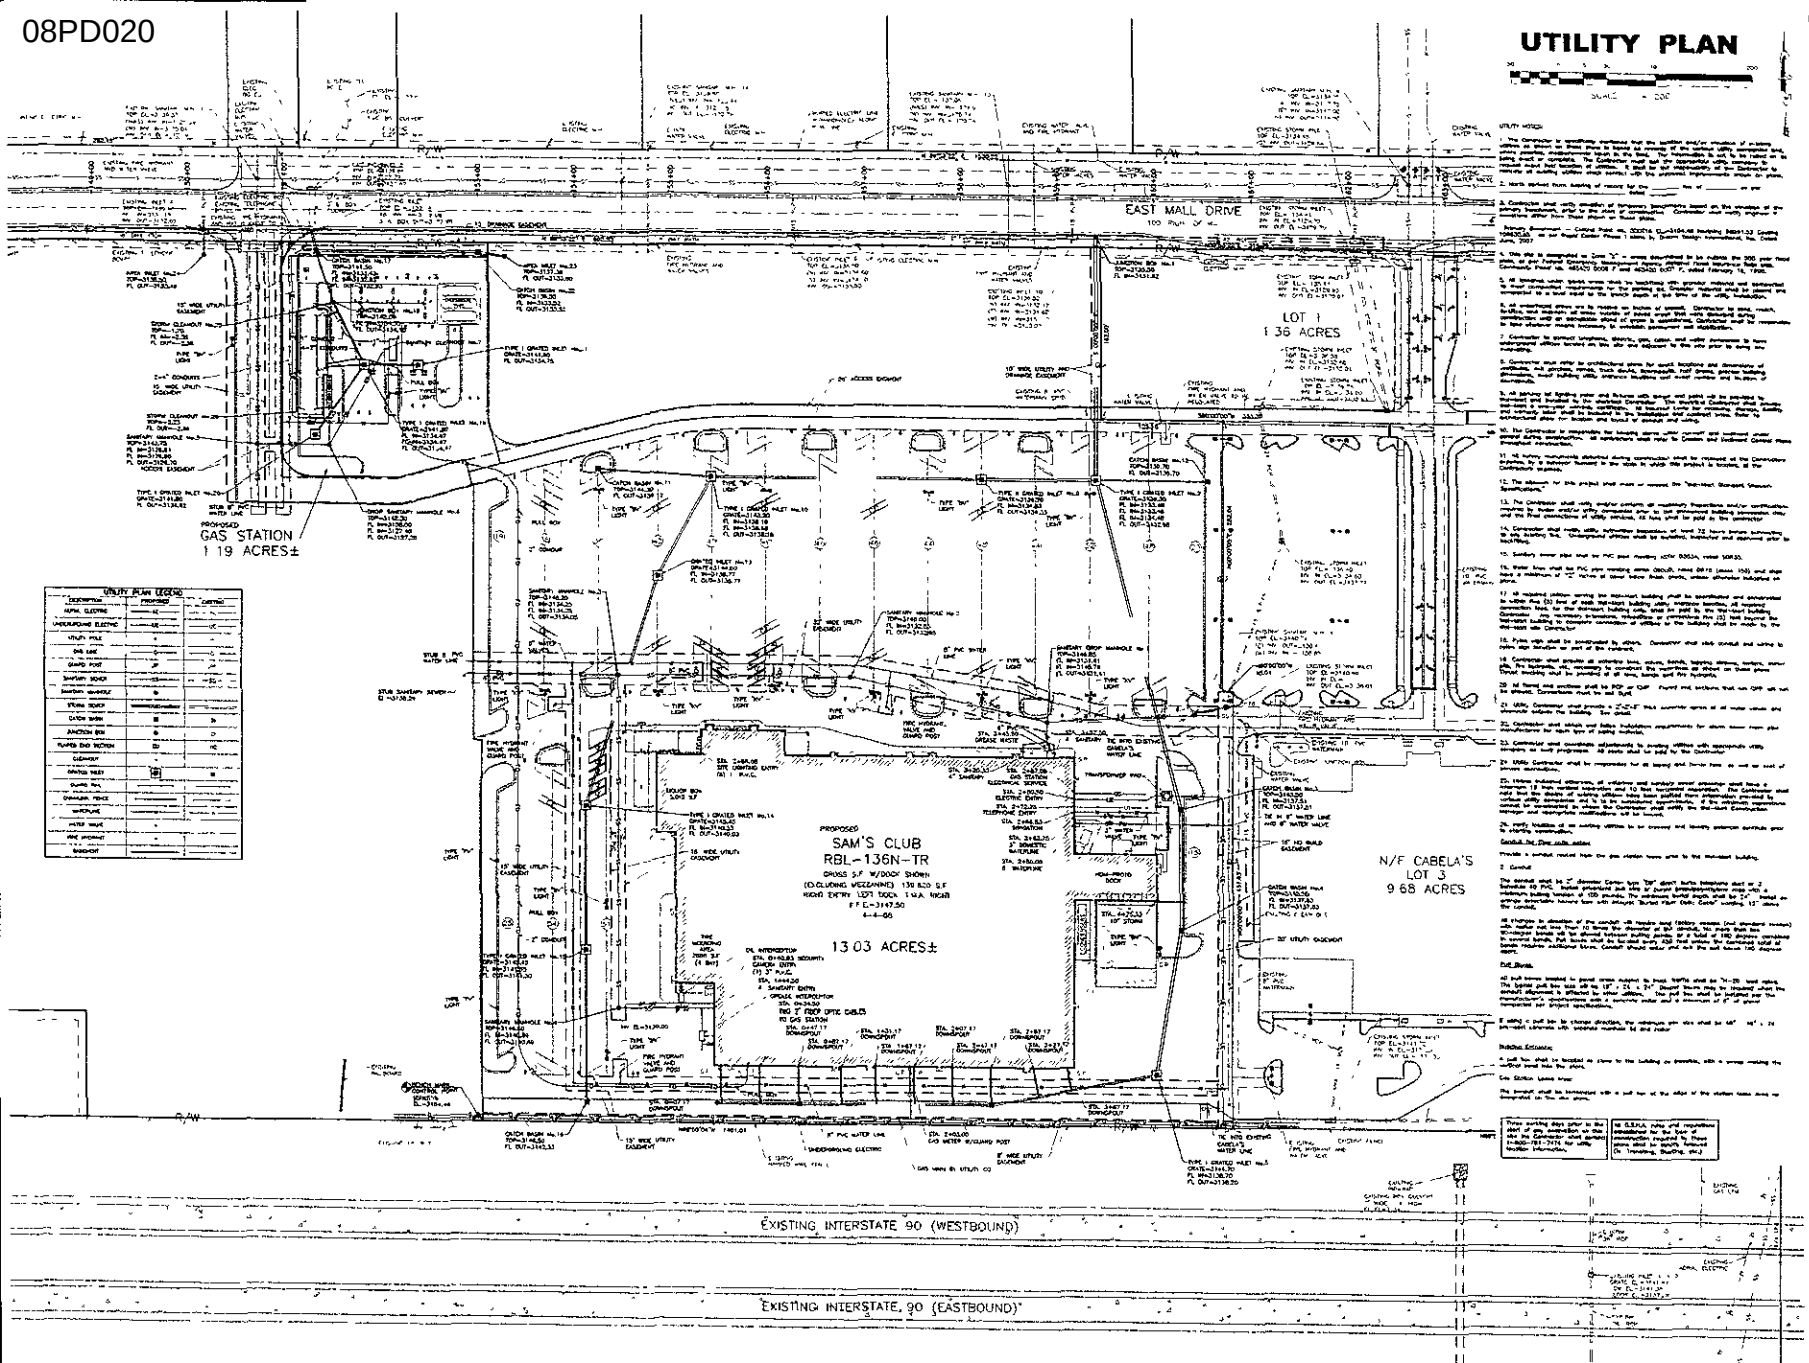

UTILITY PLAN LEGEND

DESCRIPTION	PROPOSED	EXISTING
AERIAL ELECTRIC		
UNDERGROUND ELECTRIC		
UTILITY POLE		
GAS LINE		
GUARD POST		
SANITARY SEWER		
SANITARY MANHOLE		
STORM SEWER		
CATCH BASIN		
JUNCTION BOX		
FLARED END SECTION		
CLEANOUT		
CENTER VALVE		
CURB INLET		
DRAINAGE FENCE		
WATERLINE		
WATER VALVE		
FIRE HYDRANT		
SIGNPOST		

REVISIONS

BFA CONSULTANTS/ENGINEERS/PLANNERS

PRELIMINARY DRAWING

FOR REVIEW PURPOSES ONLY
NOT TO BE USED FOR CONSTRUCTION

SAM'S CLUB #6565-09
RAPID CITY, PENNINGTON COUNTY, SD.
SAM'S WEST, INC. 2001 SE 10TH ST.
BENTONVILLE, AR 72716

DRAWN
CHECKED
DATE
SCALE
JOB #
SHEET
OF

11 05 23