08SR066

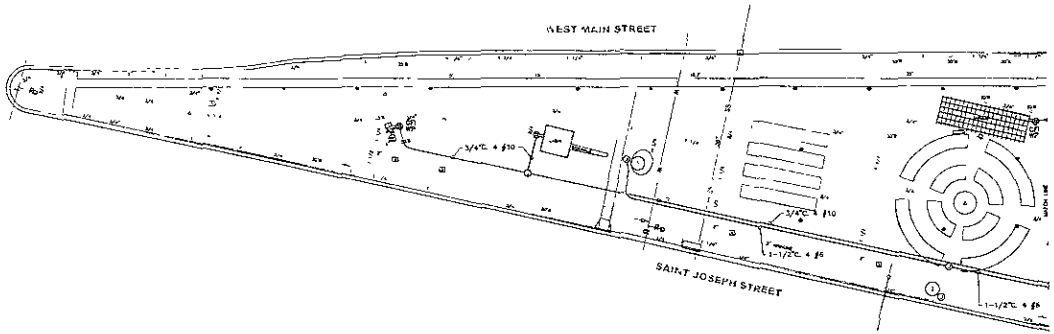

RECEIVED
JUL 1 1 2008
Rapid City Growth
Management Department

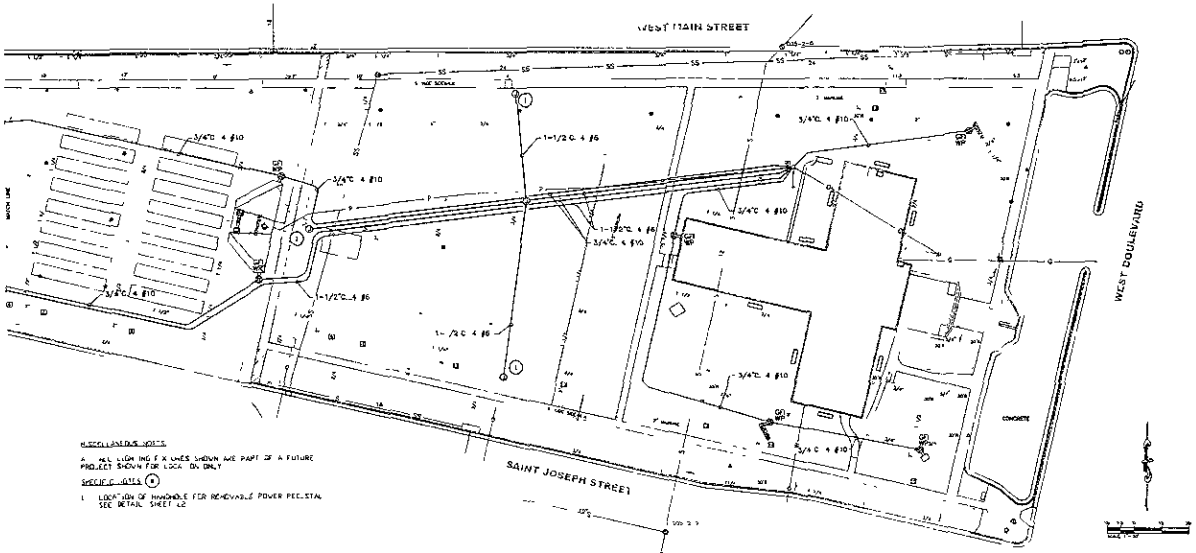

MISCELLANEOUS NOTES

A. ALL LIGHTING FIXTURES SHOWN ARE PART OF A FUTURE PROJECT SHOWN FOR LOCATION ONLY

SPECIFICATIONS

1. LOCATION OF HANDHOLE FOR REMOVABLE POWER PEDESTAL SEE DETAIL SHEET E2

WPE
WEST PROFESSIONAL ENGINEERING
1735 PARK ROAD • RAPID CITY, SD 57702
PHONE: (605) 343-1183 • FAX: (605) 343-8443

Scale:	1" = 30'
Designed By: RWT	Drawn By: VLS
Design Date: 07/2008	Plot Date: 07/2008
Internal Job No. WPE8108044	
Surveyed By: RG/SS	Survey Date:

HALLEY PARK
HOLIDAY LIGHTING POWER

Sheet Title
ELECTRICAL
SITE
PLAN

Sheet
E1 of 2