08SR066

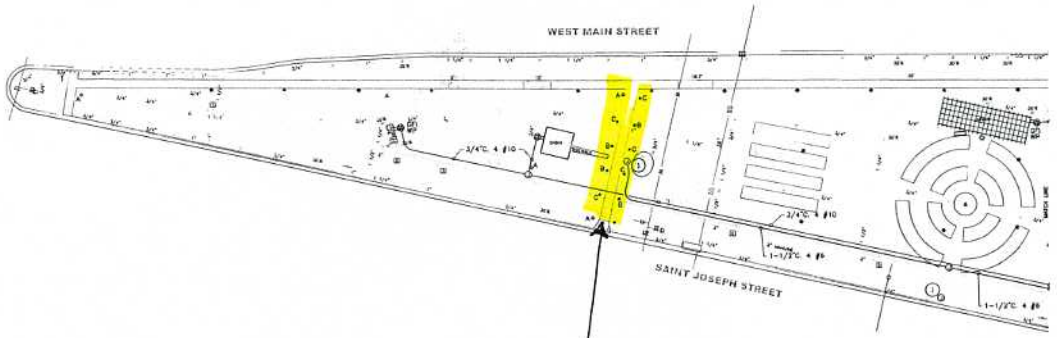

RECEIVED
JUL 11 2008
Rapid City Growth
Management Department

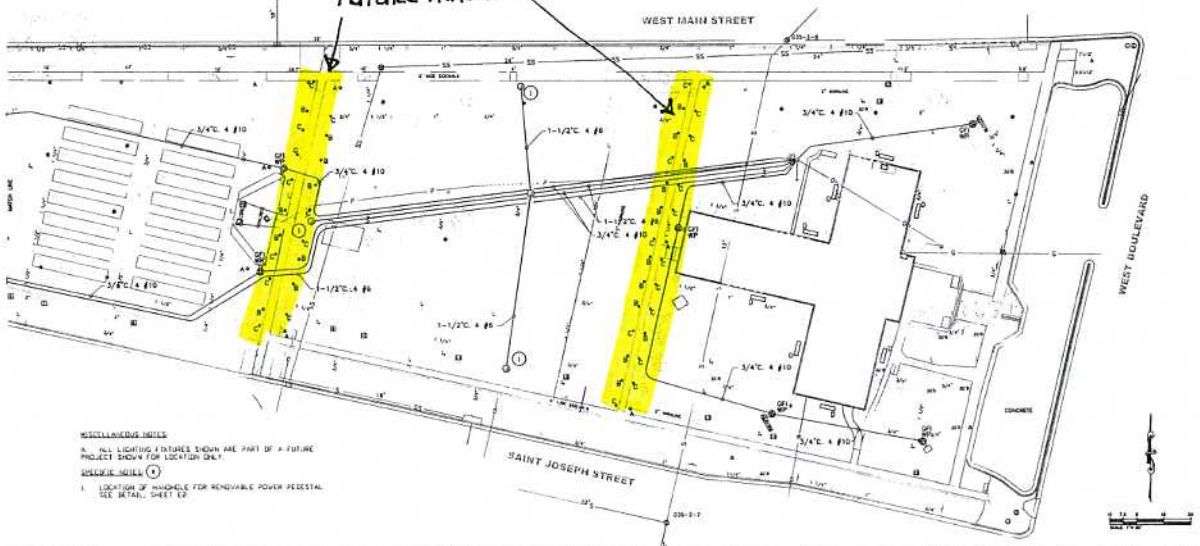

MISCELLANEOUS NOTES:

A. ALL LIGHTING FIXTURES SHOWN ARE PART OF A FUTURE PROJECT SHOWN FOR LOCATION ONLY.

SPECIFIC NOTES: (*)

1. LOCATION OF HANDHOLE FOR REMOVABLE POWER PEDESTAL SEE DETAIL, SHEET E2

WPE WEST PLAINS ENGINEERING, INC.

Prepared By:

Scale:	1" = 30'
Designed By: RWT	Drawn By: VLS
Design Date: 07/2008	Plot Date: 07/2008
Internal Job No: WPE#R08044	
Surveyed By: RG/SS	Survey Date:
Revisions:	

HALLEY PARK
HOLIDAY LIGHTING POWER

Sheet Title: ELECTRICAL SITE PLAN

Sheet: E1 of 2