08UR011

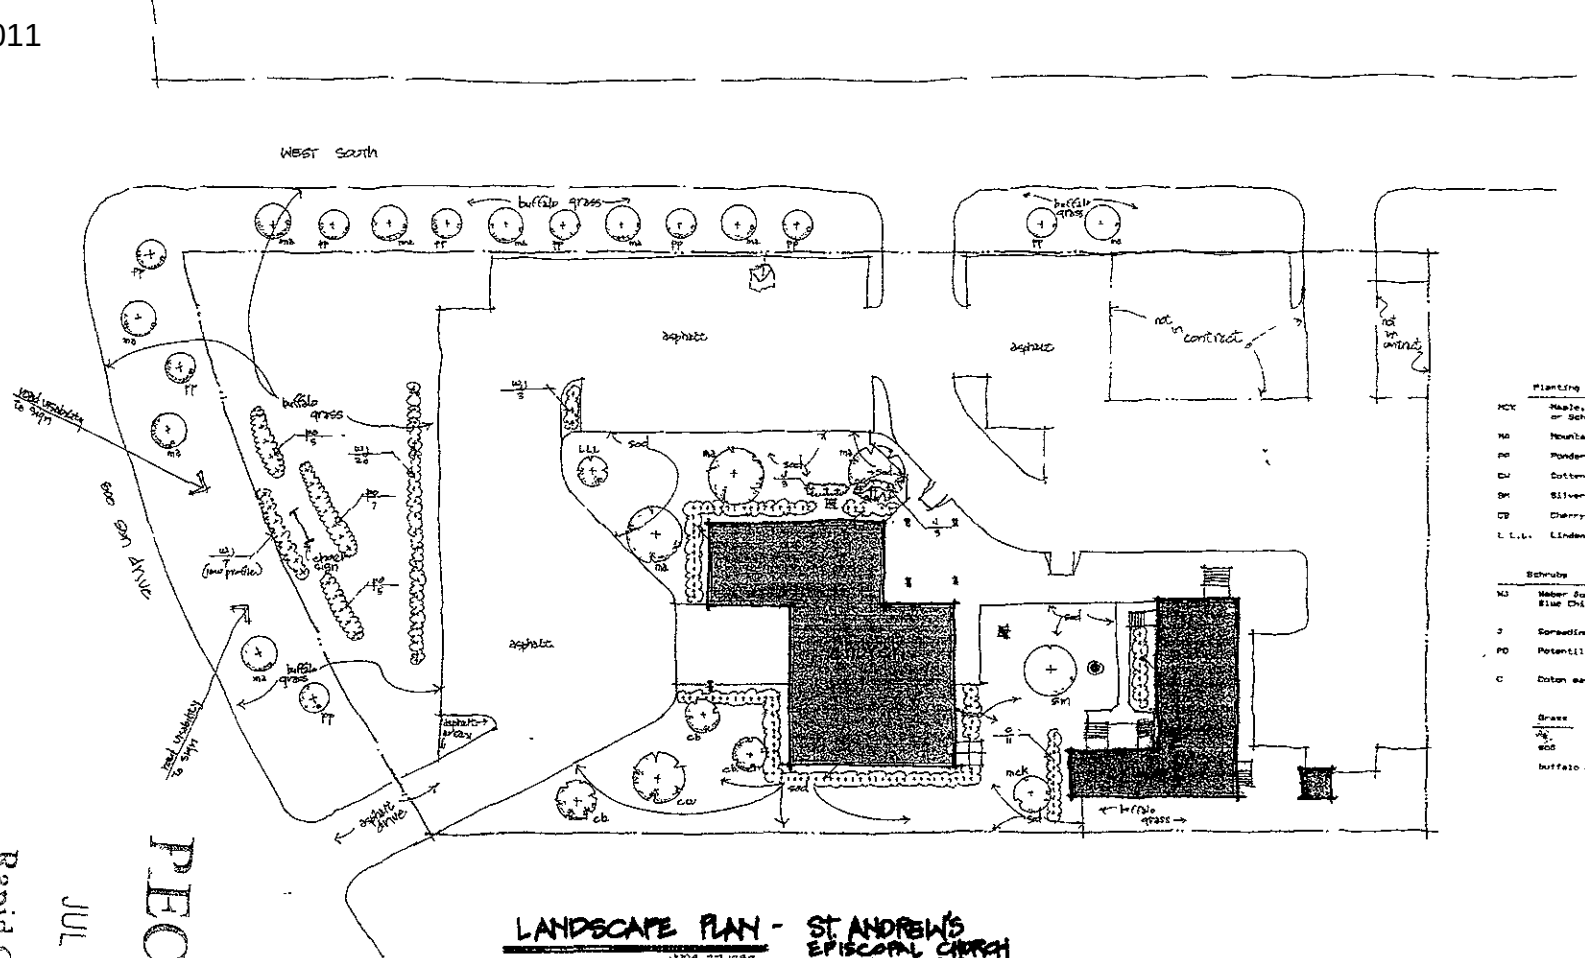

LANDSCAPE PLAN - ST. ANDREW'S EPISCOPAL CHURCH

3939 W. 60TH STREET
RAPID CITY S. DAKOTA

June 27, 1989

for parking lot layout - see sheet 1 of construction documents dir #88 dem-
dwg # 8702

existing trees & shrubs, etc have already been scaled & evaluated

* new landscaping plan scope - plan to be implemented by church assp owner to confirm size location, specie & spacing of landscaping.

north
scale 1"=20'-0"

specie
quantity

legend

PRELIMINARY NOT FOR CONSTRUCTION OR PERMIT PURPOSES

RECEIVED
JUL 10 2008
Rapid City Growth Management Department