08SR069

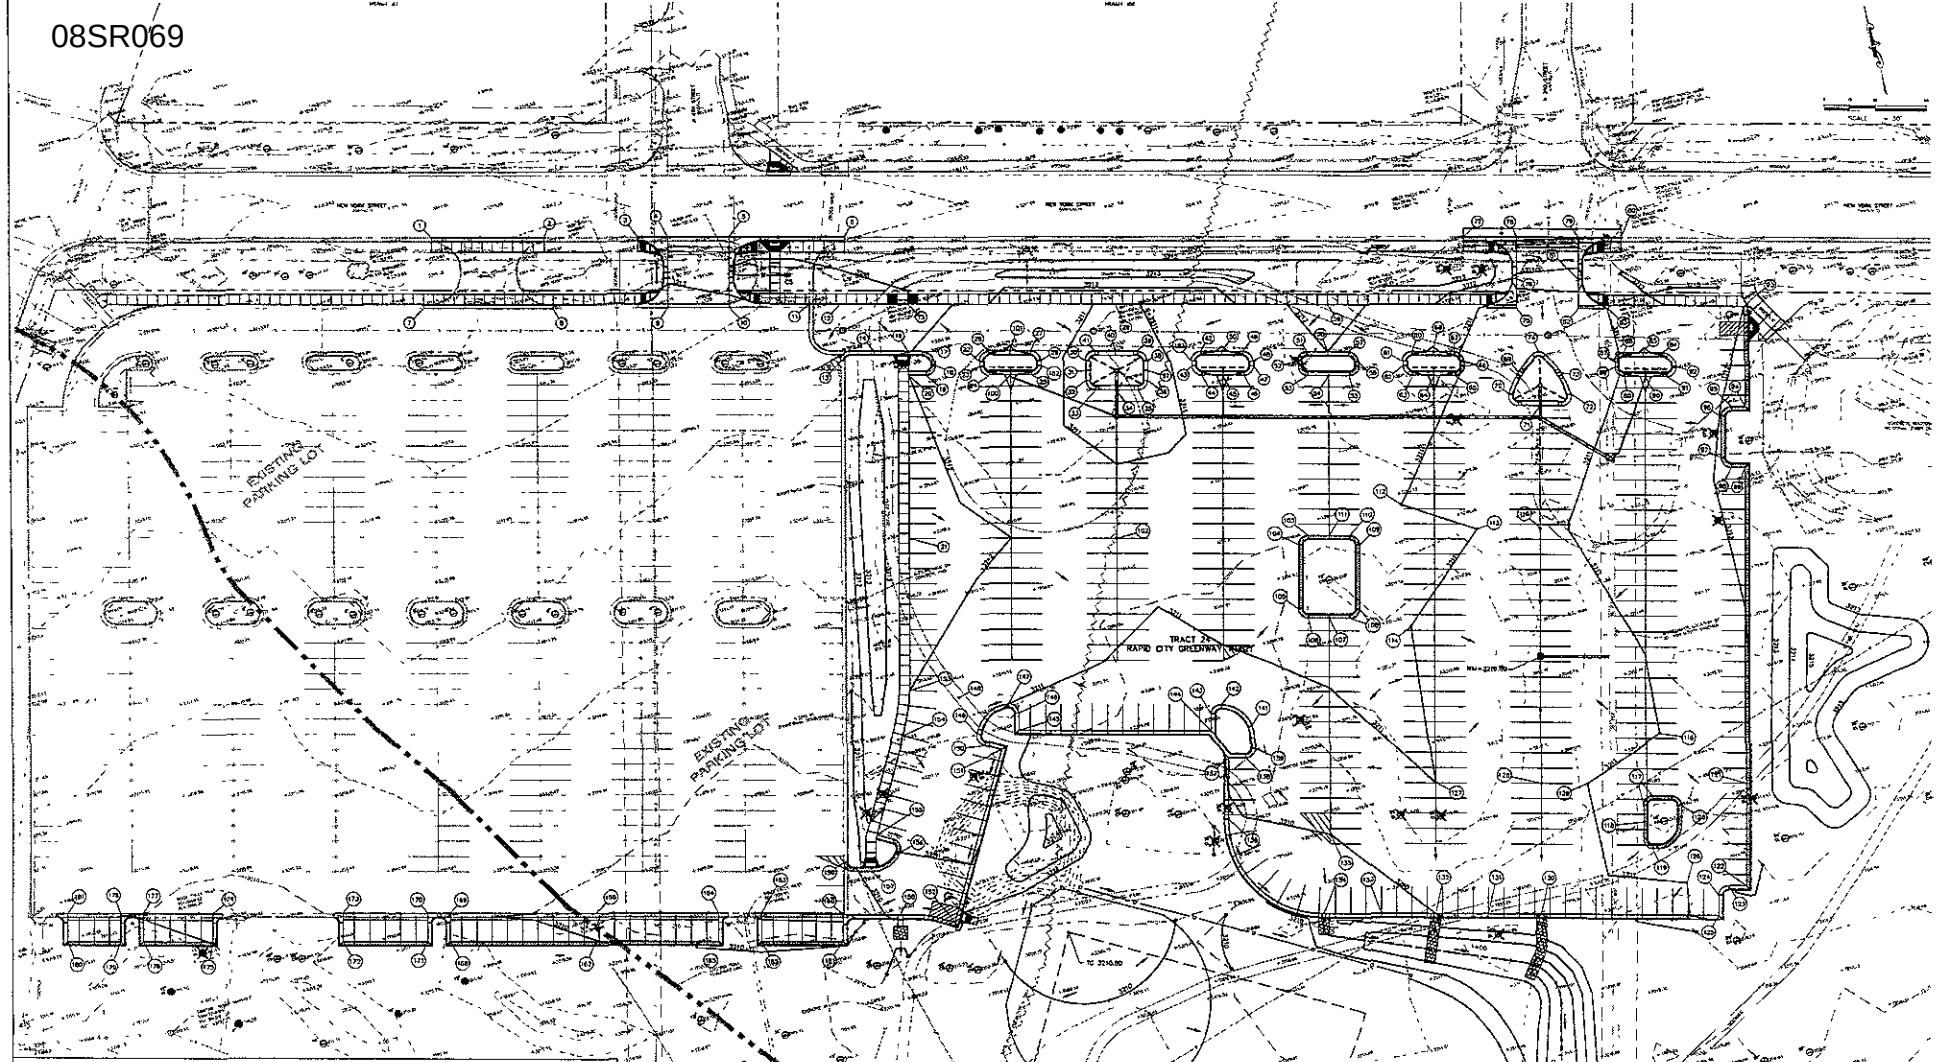

FMG, Inc.
3706 Brunsk Road
Rapid City, SD 57702-0317
(605) 342-4105 FAX (605) 342-4222
www.fmgengineering.com

NOT FOR CONSTRUCTION

File Number
0003

Location:
S1/2 SECTION 34
T2N, R7E, BHM

Surveyed By
Date:

Designed By
Drawn By
Checked By

RUSHMORE PLAZA CIVIC CENTER
PARKING LOT IMPROVEMENTS
PROJECT NO 1DP08-1722
RAPID CITY, SD

Revision / Date

Sheet Name
GRADING PLAN

Sheet Number
C5 of C8