08UR011

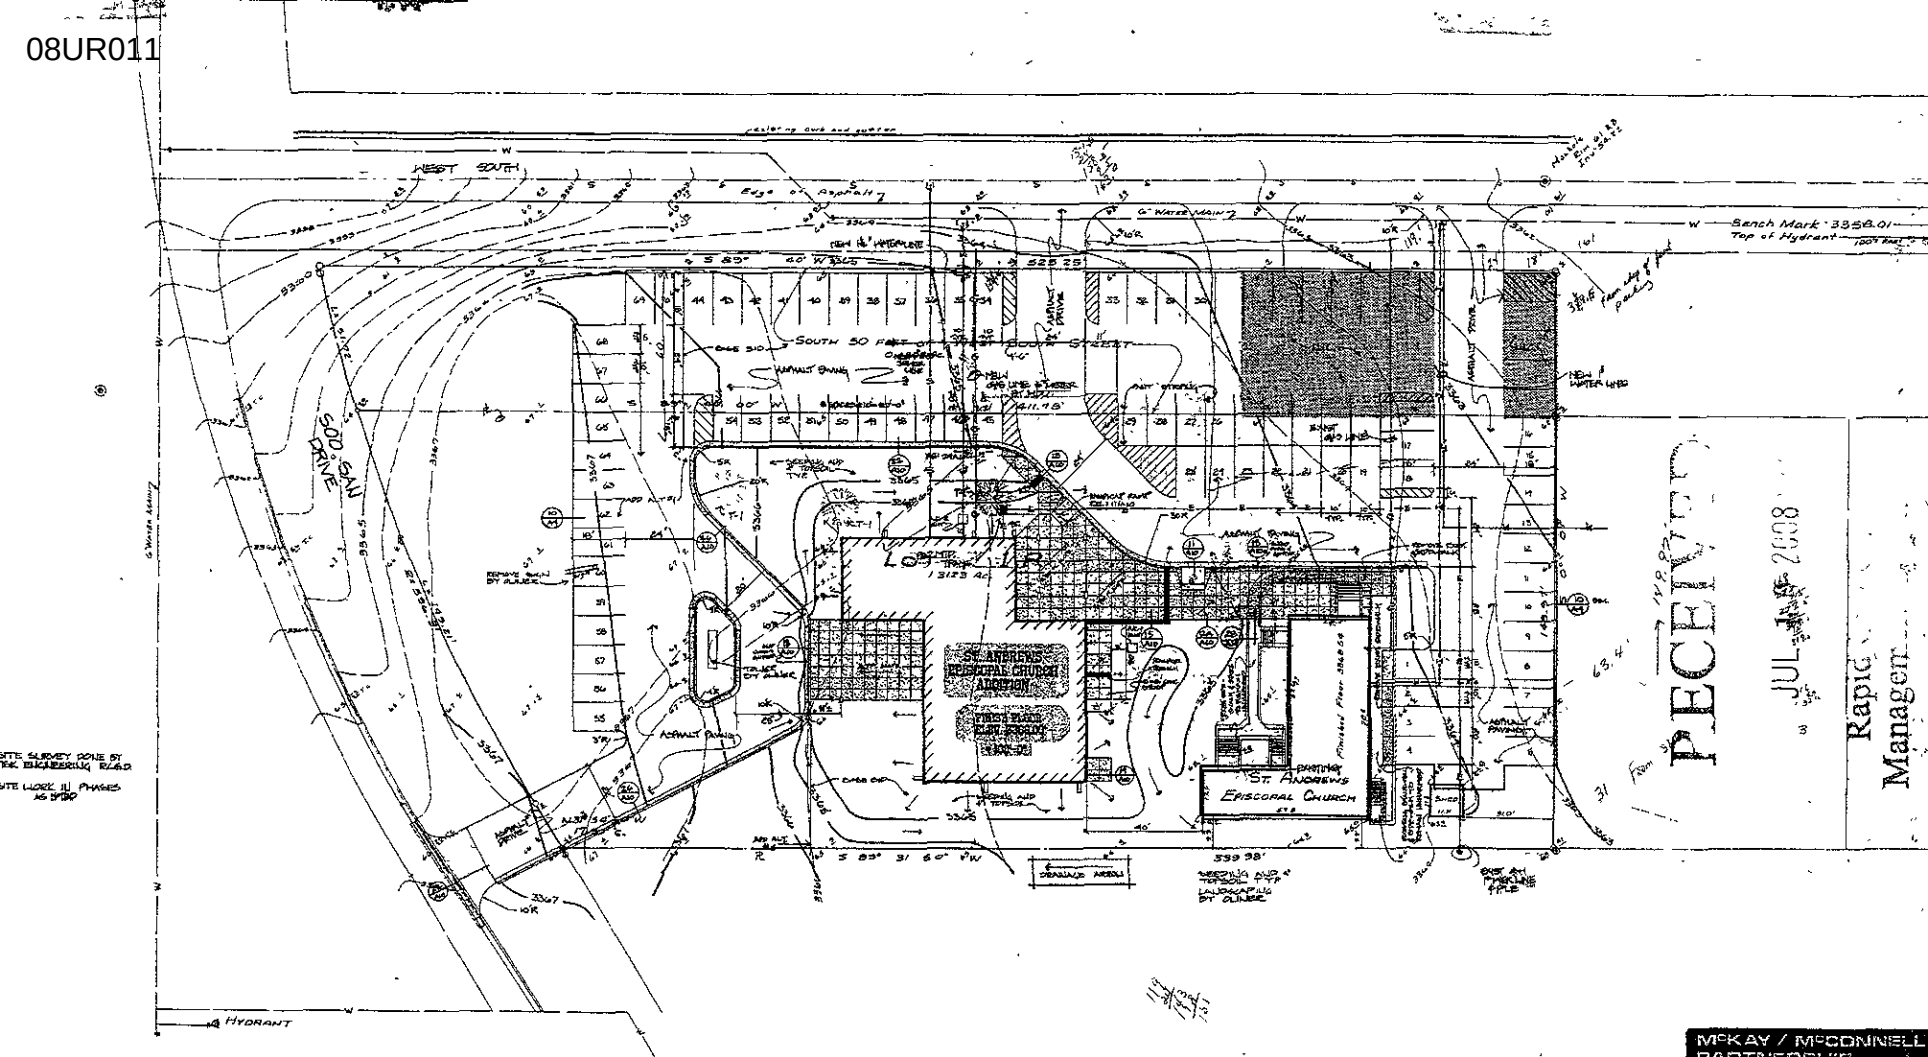

PROVIDE 3 TYP. DECIDUOUS 1½" CALIPER TREES AS SHOWN

NOTE:
BEFORE ABANDONING EXISTING WATER SERVICE - INSTALL TWO (2) NEW 1" SERVICE LINES AND CURB STOPS. ONE (1) TO EXISTING CHURCH BUILDING AND ONE (1) TO EXISTING HOUSE EAST OF THE CHURCH.

SITE PLAN
SCALE 1" = 20'-0"

SITE SURVEY DONE BY [illegible] ENGINEERING, INC.

SITE WORK IN PHASES AS SHOWN

McKAY / McCONNELL PARTNERSHIP
ARCHITECTS PLANNERS
2100 SOUTH 7TH PO BOX 770
RAPID CITY, SOUTH DAKOTA
(605) 343-7405 57709

ST. ANDREW'S EPISCOPAL CHURCH
345 WEST SOUTH STREET
RAPID CITY, SOUTH DAKOTA 57701