08PD045

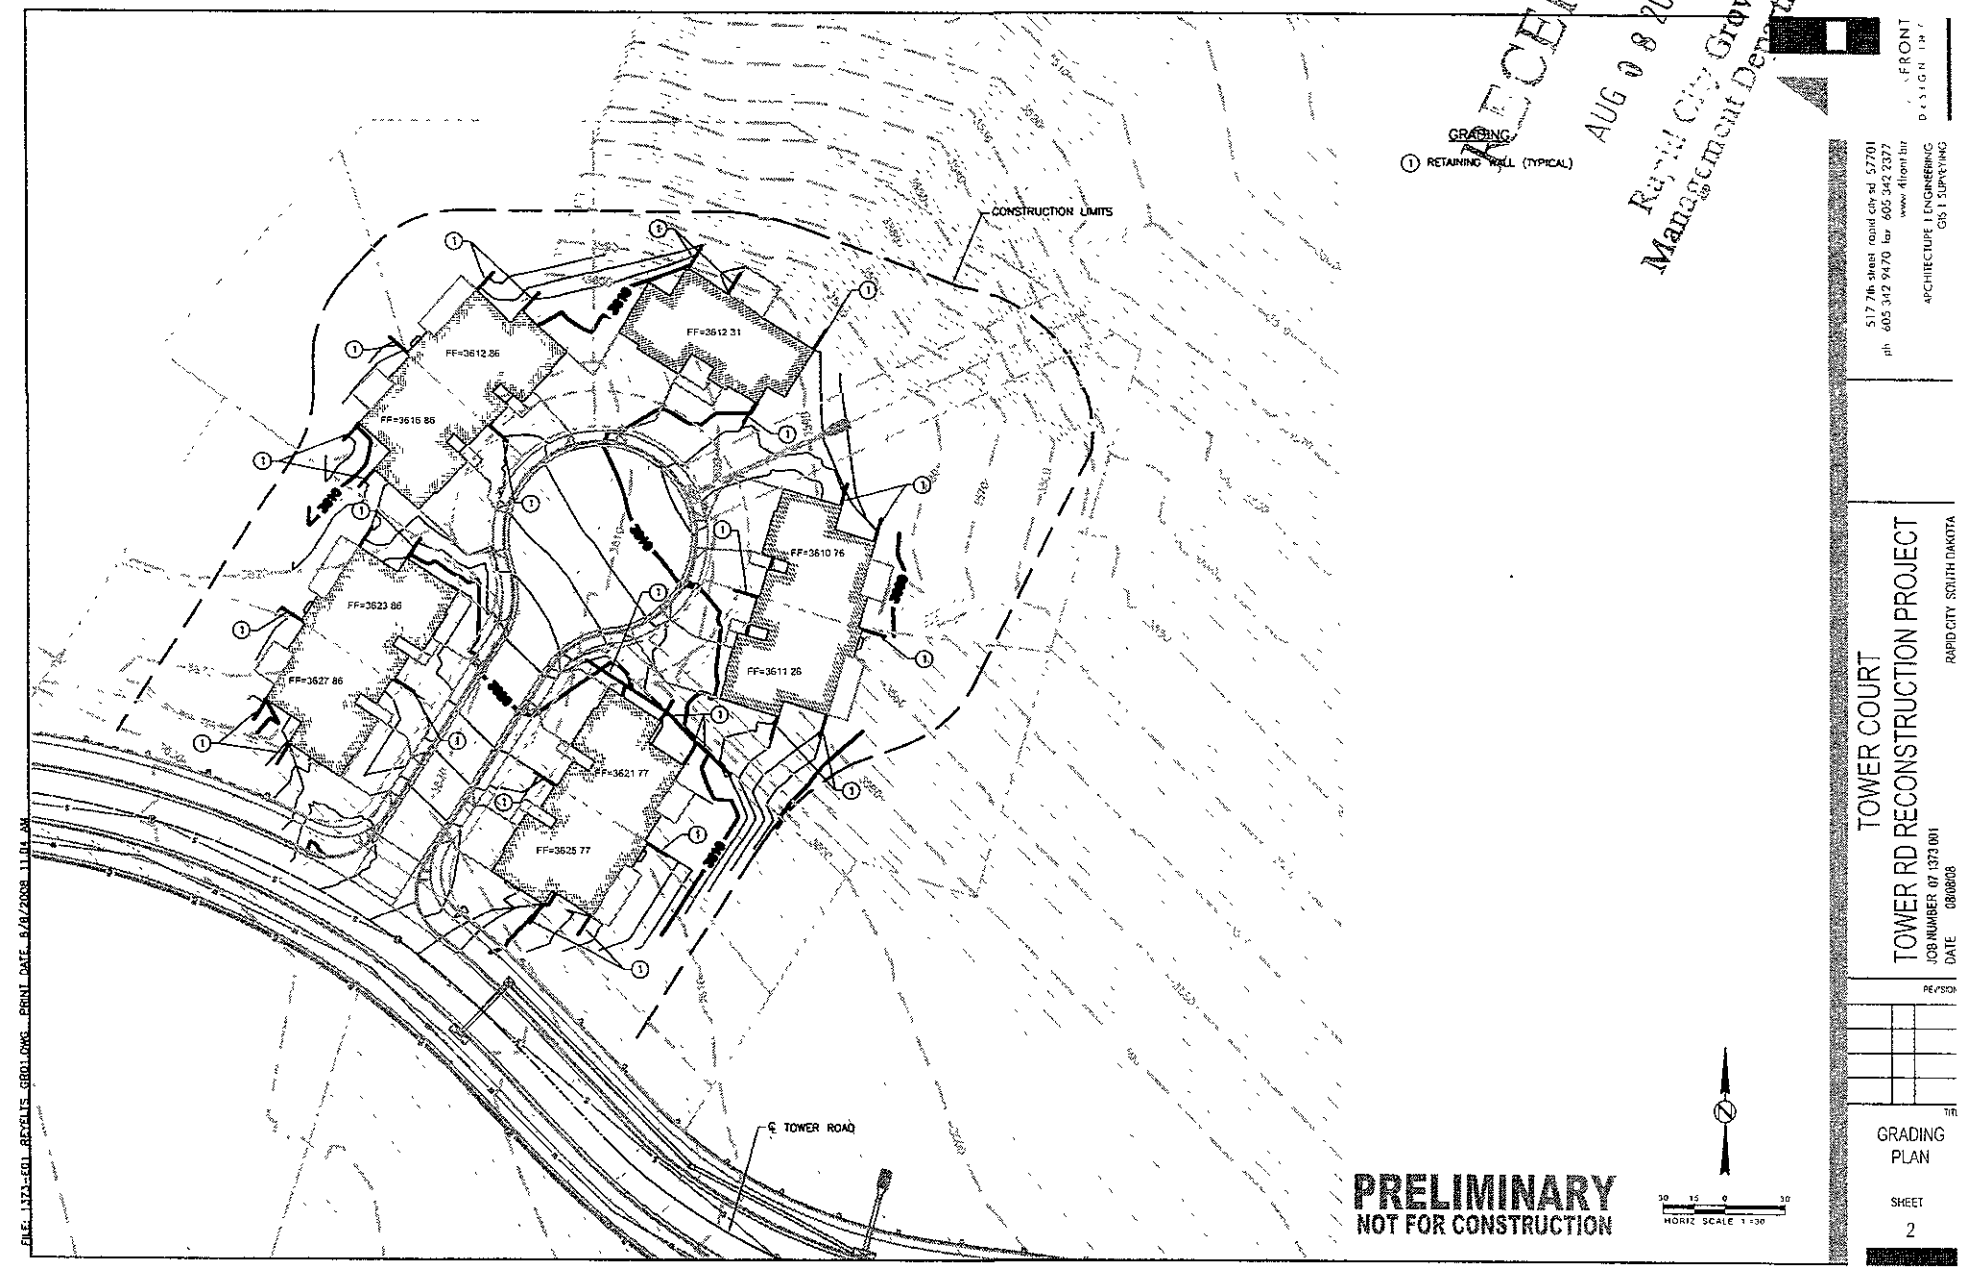

RECEIVED
AUG 08 2008
Rapid City Growth
Management Department

FRONT DESIGN INC.
517 7th street rapid city sd 57701
ph 605 342 9470 fax 605 342 2327
www.dfront.biz
ARCHITECTURE | ENGINEERING
GIS | SURVEYING

TOWER COURT
TOWER RD RECONSTRUCTION PROJECT
RAPID CITY, SOUTH DAKOTA
JOB NUMBER 07.1373.001
DATE 08/08/08

REVISION

GRADING PLAN

SHEET 2

FILE: 1373-G01_REVSTS_GR01.DWG PRINT DATE: 8/8/2008 11:04 AM