08SR075

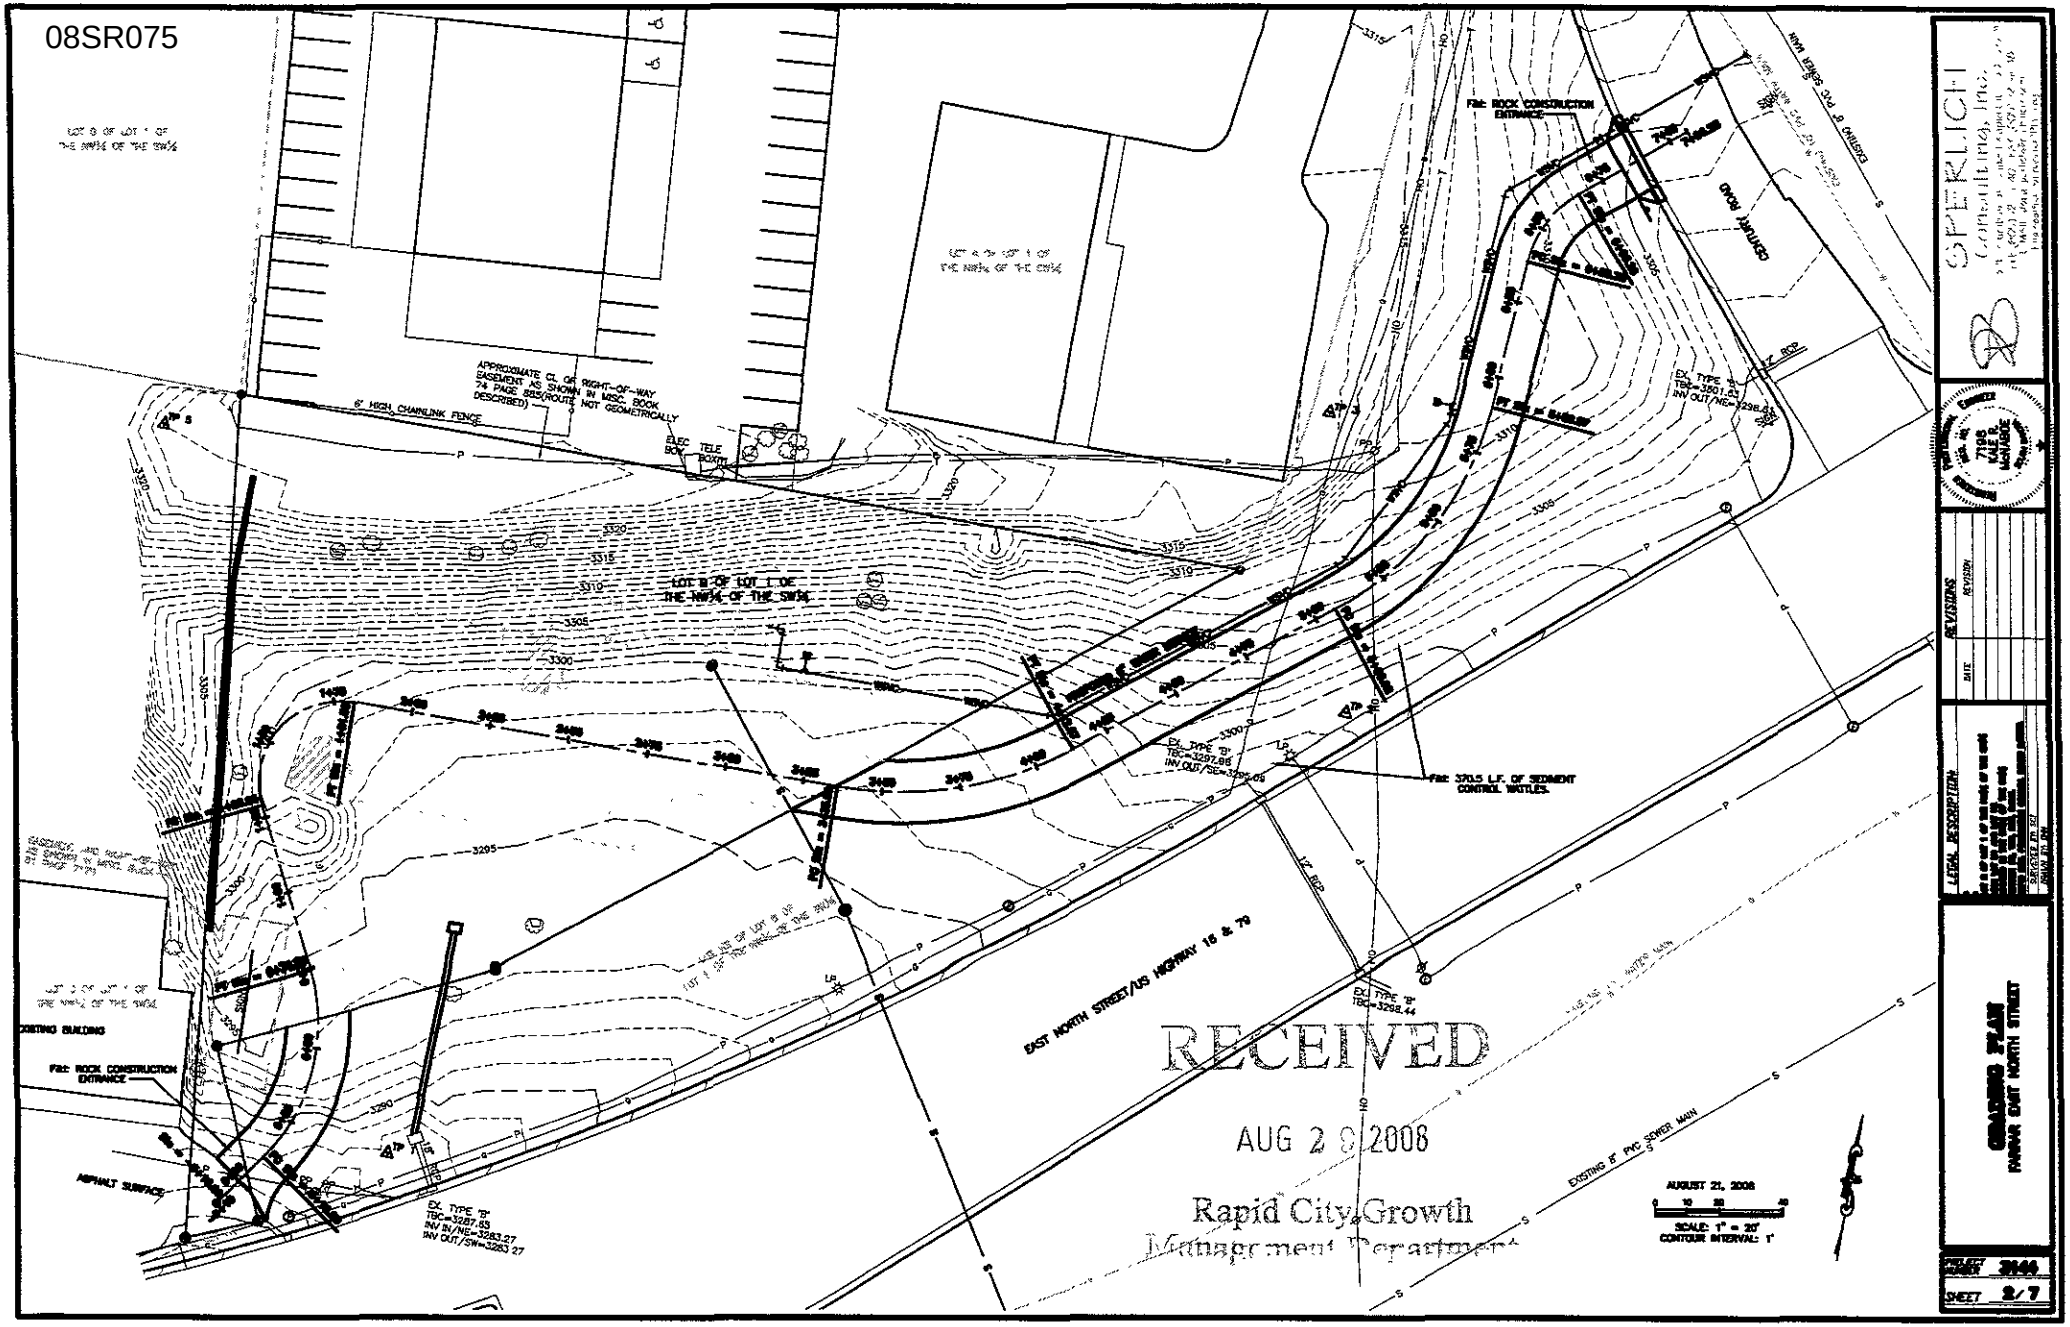

LOT 8 OF LOT 1 OF THE NW¼ OF THE SW¼
APPROXIMATE CL OF RIGHT-OF-WAY EASEMENT AS SHOWN IN MISC. BOOK 74 PAGE 885(ROUTE NOT GEOMETRICALLY DESCRIBED)
6' HIGH CHAINLINK FENCE
ELEC BOX
TELE BOX
LOT 8 OF LOT 1 OF THE NW¼ OF THE SW¼
F&I: ROCK CONSTRUCTION ENTRANCE
CENTURY ROAD
EXISTING 8" PVC SEWER MAIN
EX. TYPE "B" TBC=3501.63 INV OUT/NE=3298.61
EX. TYPE "B" TBC=3297.98 INV OUT/SE=3295.09
F&I: 370.5 L.F. OF SEDIMENT CONTROL WATTLES.
EAST NORTH STREET/US HIGHWAY 16 & 79
EX. TYPE "B" TBC=3298.44
EXISTING BUILDING
F&I: ROCK CONSTRUCTION ENTRANCE
ASPHALT SURFACE
EX. TYPE "B" TBC=3287.63 INV IN/NE=3283.27 INV OUT/SW=3283.27
EXISTING 8" PVC SEWER MAIN
AUGUST 21, 2008
SCALE: 1" = 20'
CONTOUR INTERVAL: 1'
RECEIVED
AUG 2 9 2008
Rapid City Growth Management Department
SPERLICH Consulting, Inc.
REVISIONS
DATE
REVISION
LEGAL DESCRIPTION
GRADING PLAN
FARMAR EAST NORTH STREET
PROJECT NUMBER 3144
SHEET 2/7