08PD054

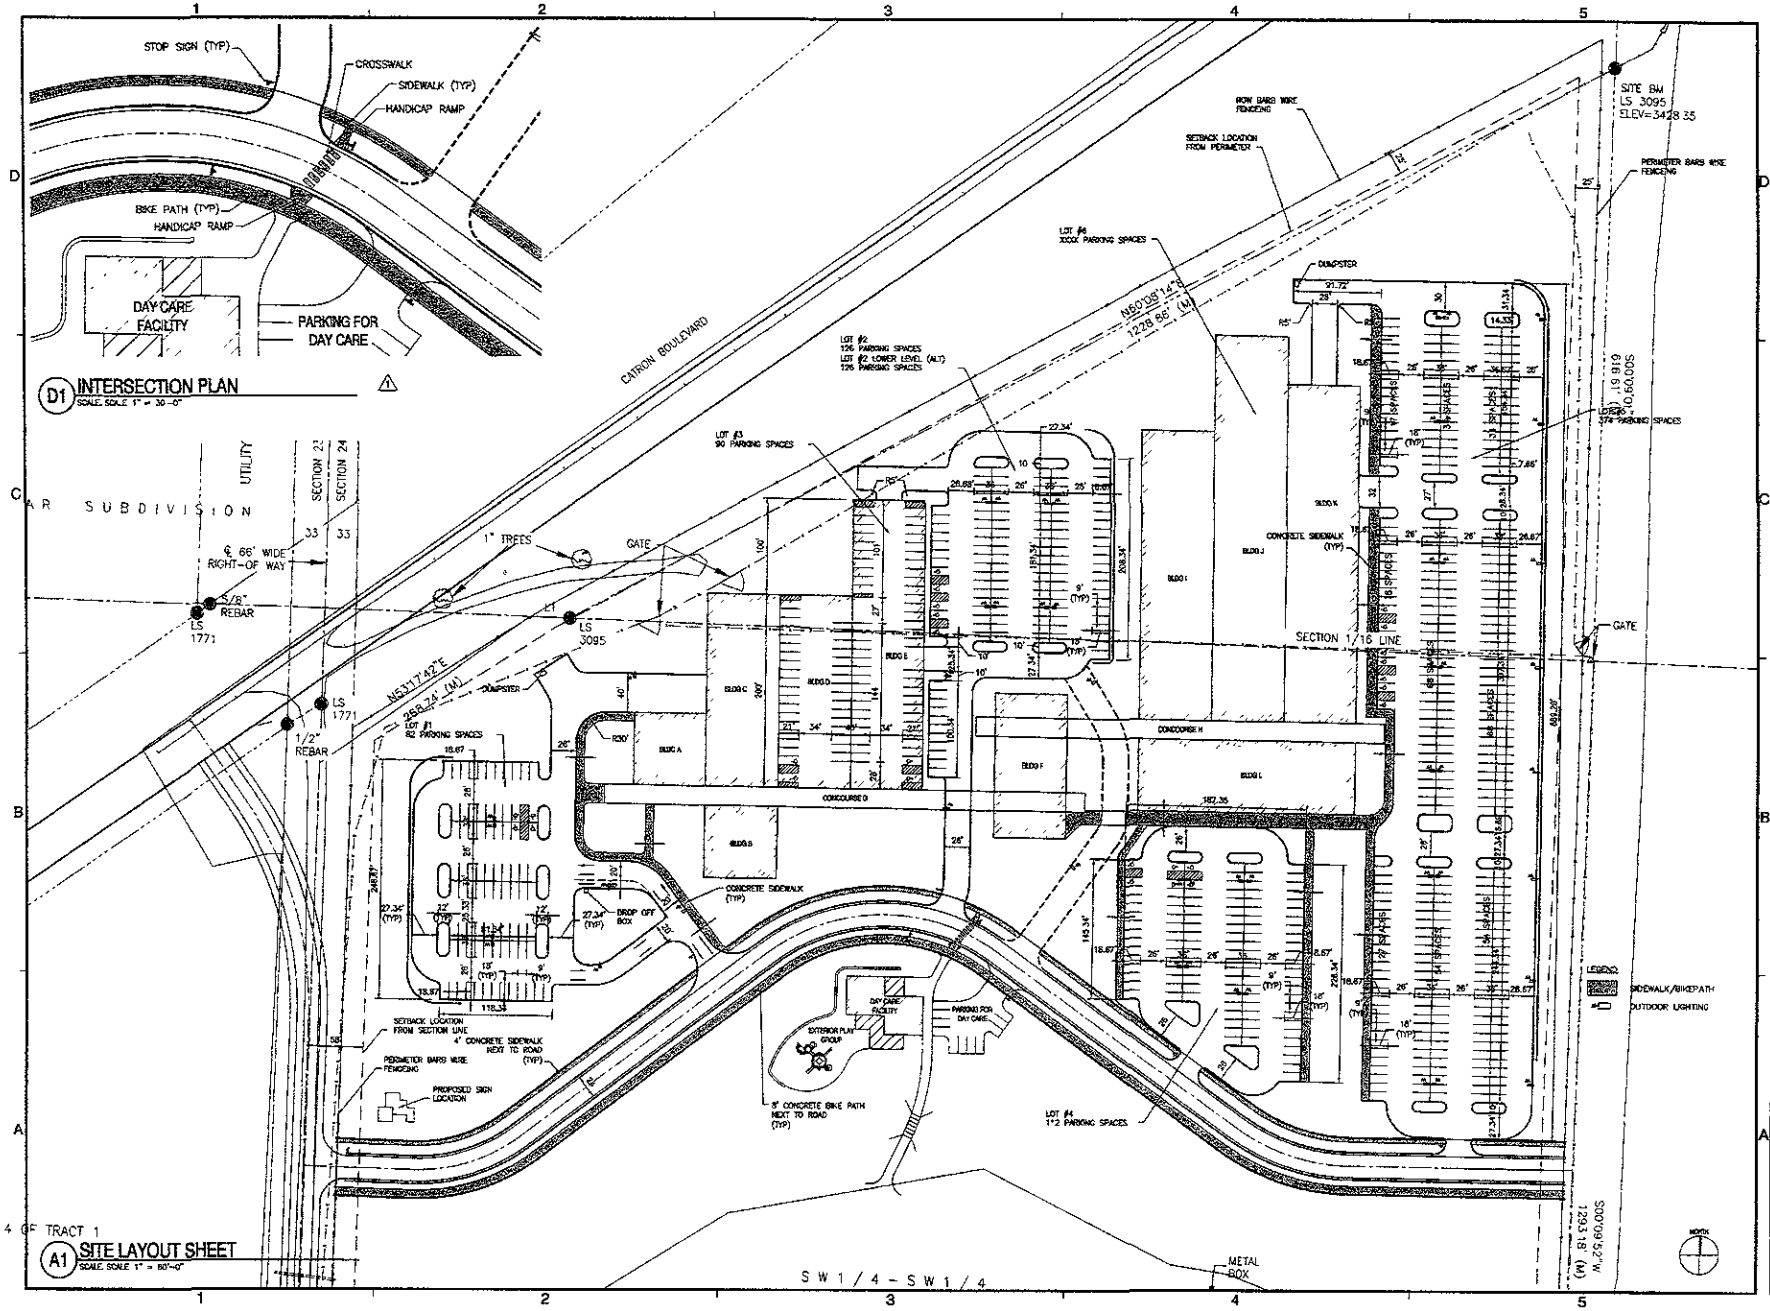

D1 INTERSECTION PLAN
SCALE: SCALE 1" = 30'-0"

A1 SITE LAYOUT SHEET
SCALE: SCALE 1" = 60'-0"

4 OF TRACT 1

TSP
To Solve. To Excel. Together.

TSP, Inc.
620 Kansas City St.
Rapid City, SD 57701
phone: (605) 343-8102
fax: (605) 343-7159
www.tspinc.com

Architecture
Engineering
Construction

CONSULTANTS:

PROJECT TITLE:
Black Hills Power
Customer Call Center &
Office Campus
Rapid City, SD

ISSUES:

MARK	DATE	DESCRIPTION
	9/26/08	INITIAL DEV. SUB.

REVISIONS:

MARK	DATE	DESCRIPTION
1	11/10/	REVISED INITIAL DEV SUB.

TSP PROJECT #: 03070645
DRAWN BY: AHH
CHECK BY: RAK
© TSP 2008

SHEET TITLE:
SITE LAYOUT SHEET

SHEET NUMBER:
C-102

INITIAL DEVELOPMENT SUBMITTAL

ISSUED DRAWINGS SCALE(S) UNLESS REDUCED FROM ORIGINAL 24 x 36 FORMAT

Plotting: Nov 05, 2008 - 11:10AM
Plot Style Output: ACAD.CTB