08SR098

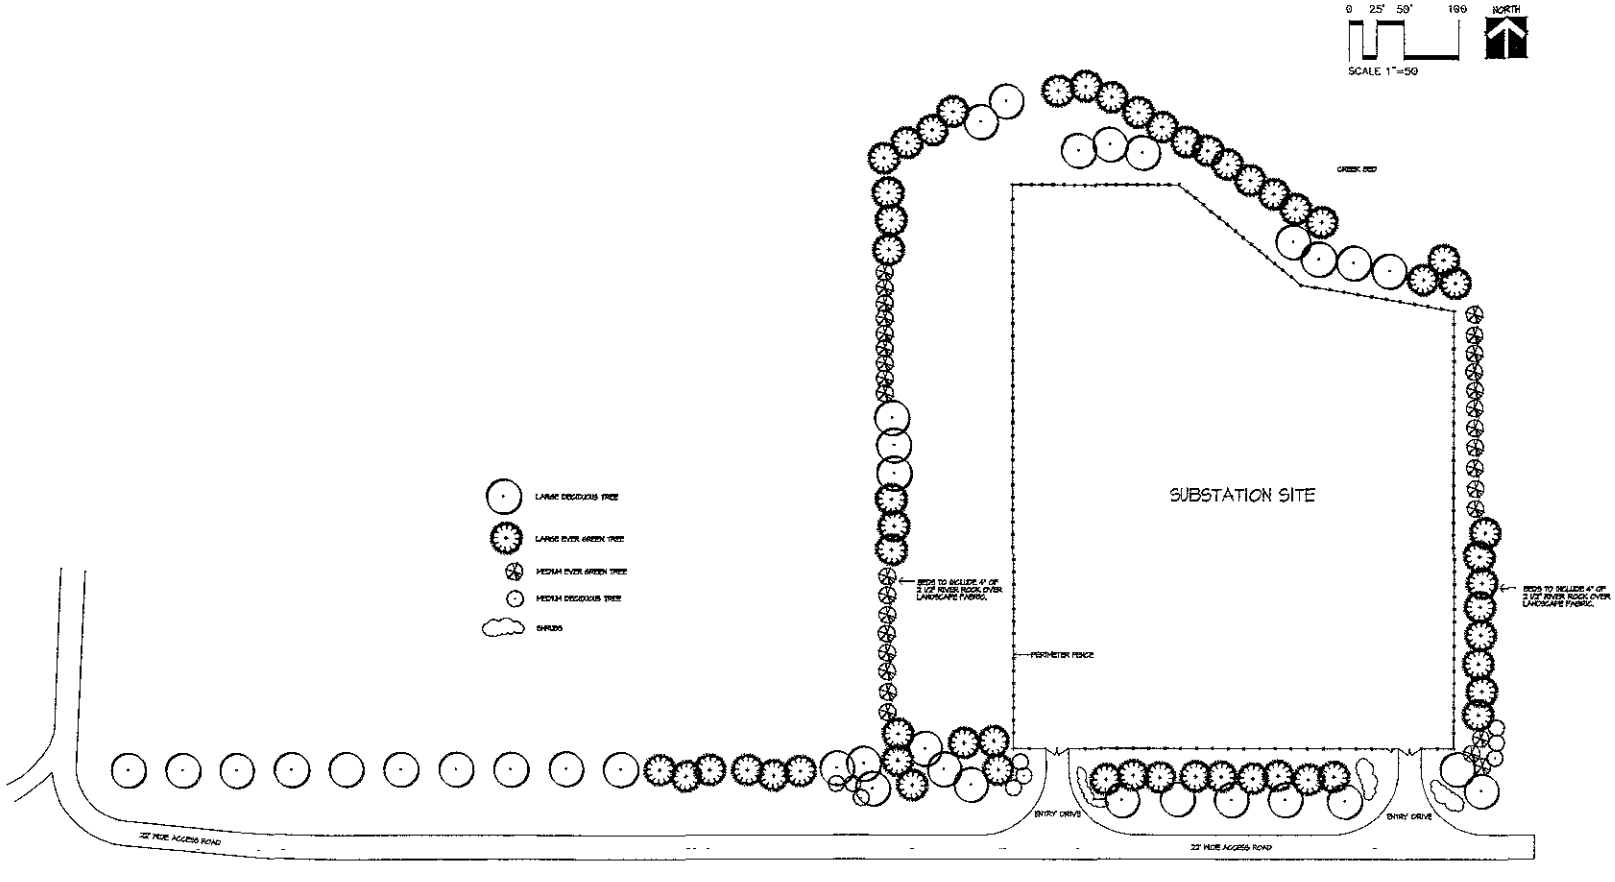

BLACK HILLS POWER

SOUTH RAPID CITY SUBSTATION

Sheet Title

PLANTING PLAN

DESIGNED BY:

DRAWN BY: DCL

APPROVED BY:

PROJECT NO.

DATE:

Sheet Number

P-1