08PD054

RECEIVED

SEP 26 2008

Rapid City Growth
Management Department

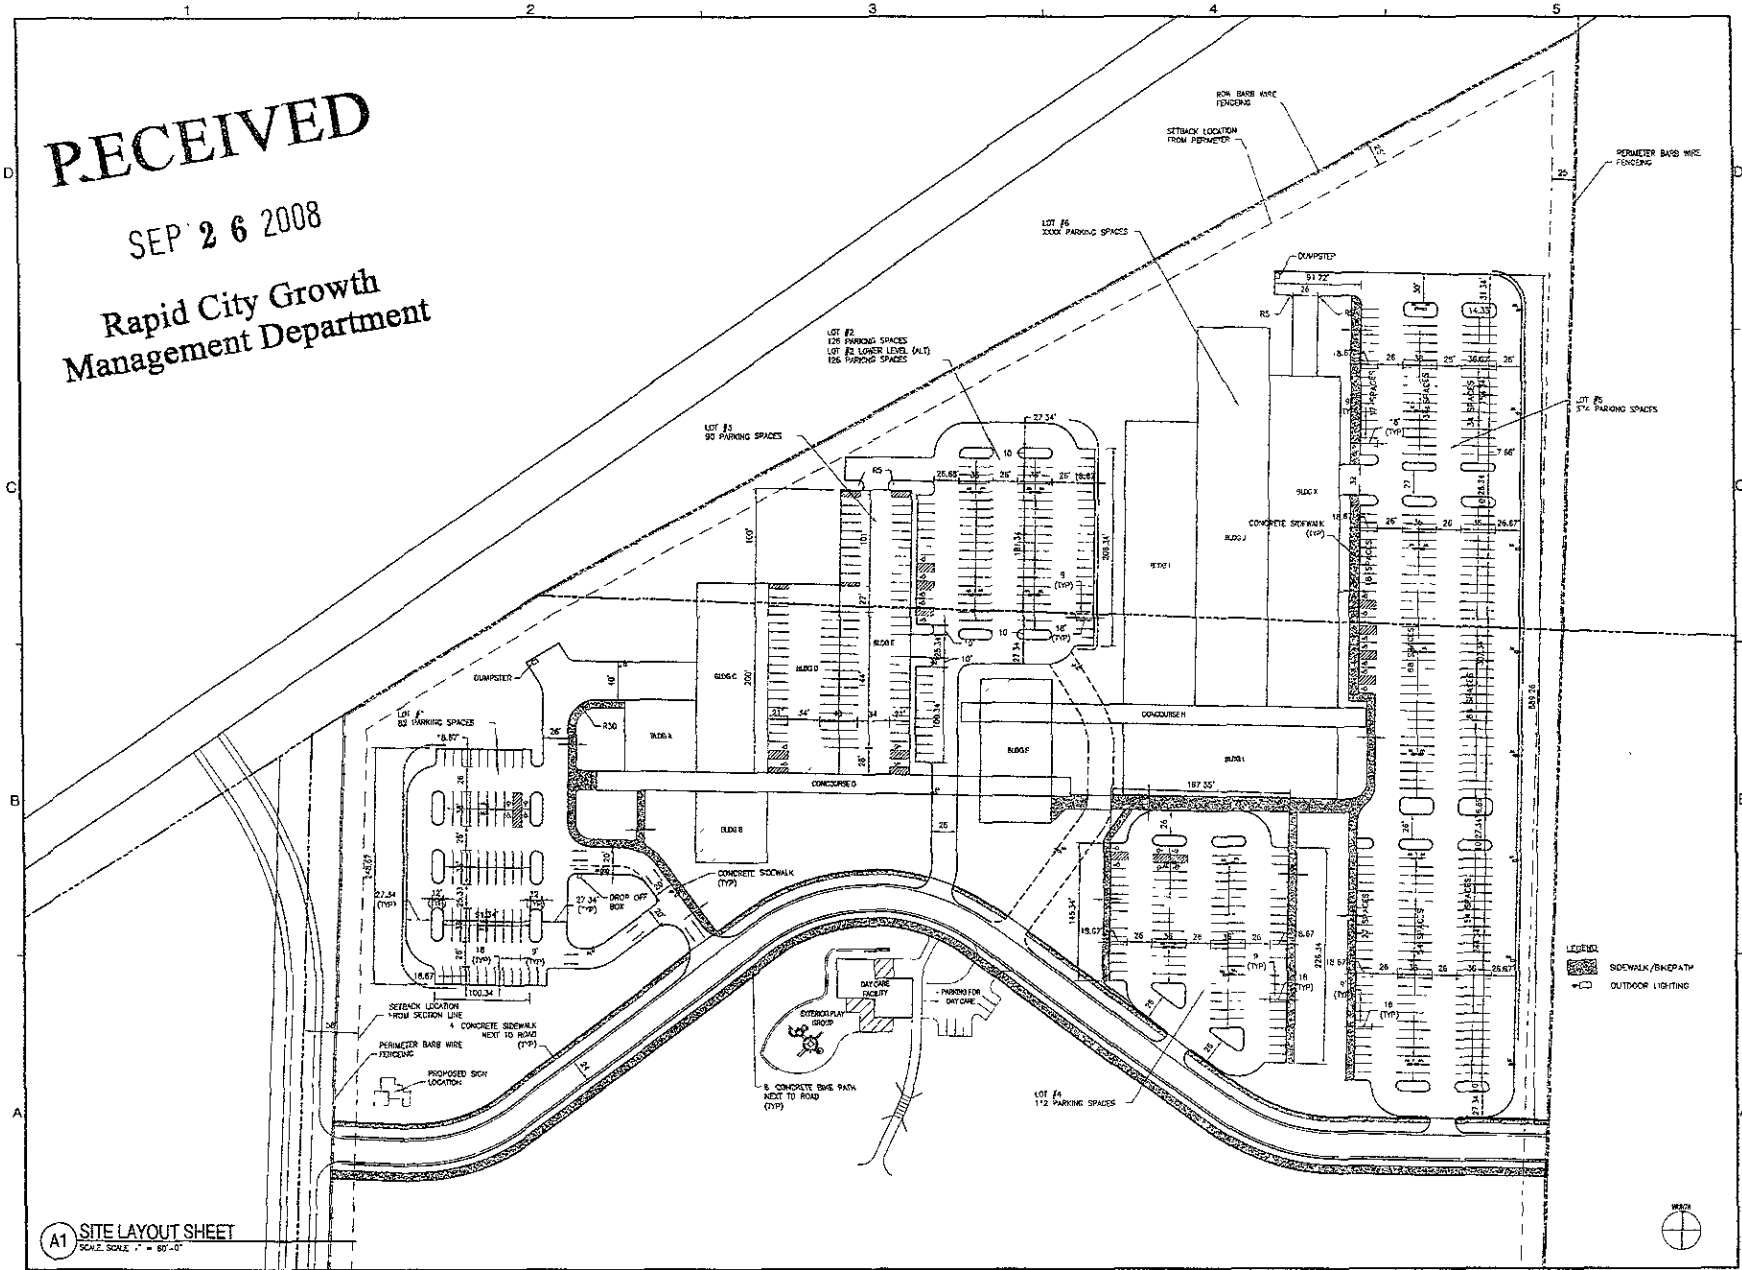

A1 SITE LAYOUT SHEET
SCALE: SCALE: 1" = 60'-0"

TSP
To Solve. To Excel. Together.

TSP, Inc.
500 Kansas City St.
Rapid City SD 57701
phone: (605) 343-6102
fax: (605) 343-7150
www.tspinc.com

Architecture
Engineering
Construction

CONSULTANTS:

PROJECT TITLE:
Black Hills Power
Customer Call Center &
Office Campus
Rapid City SD

ISSUES

MARK	DATE	DESCRIPTION
	9/26/08	INITIAL DEV SUB.

REVISIONS:

MARK	DATE	DESCRIPTION

TSP PROJECT #: 0307.0040
DRAWN BY: AMP
CHECK BY: RAH
© TSP 2008

SHEET TITLE:
SITE LAYOUT SHEET

SHEET NUMBER:
C-102

INITIAL DEVELOPMENT SUBMITTAL

COLOR DRAWINGS SCALE(S) UNLESS REDUCED FROM ORIGINAL 24 x 36 VERIFY

Drawing Name: G:\2007\0307040 - 00 BH Corp Call Center\02-Drawings\Civil\02-102.dwg
Plot Date: September 26, 2008 - 8:54