08PD054

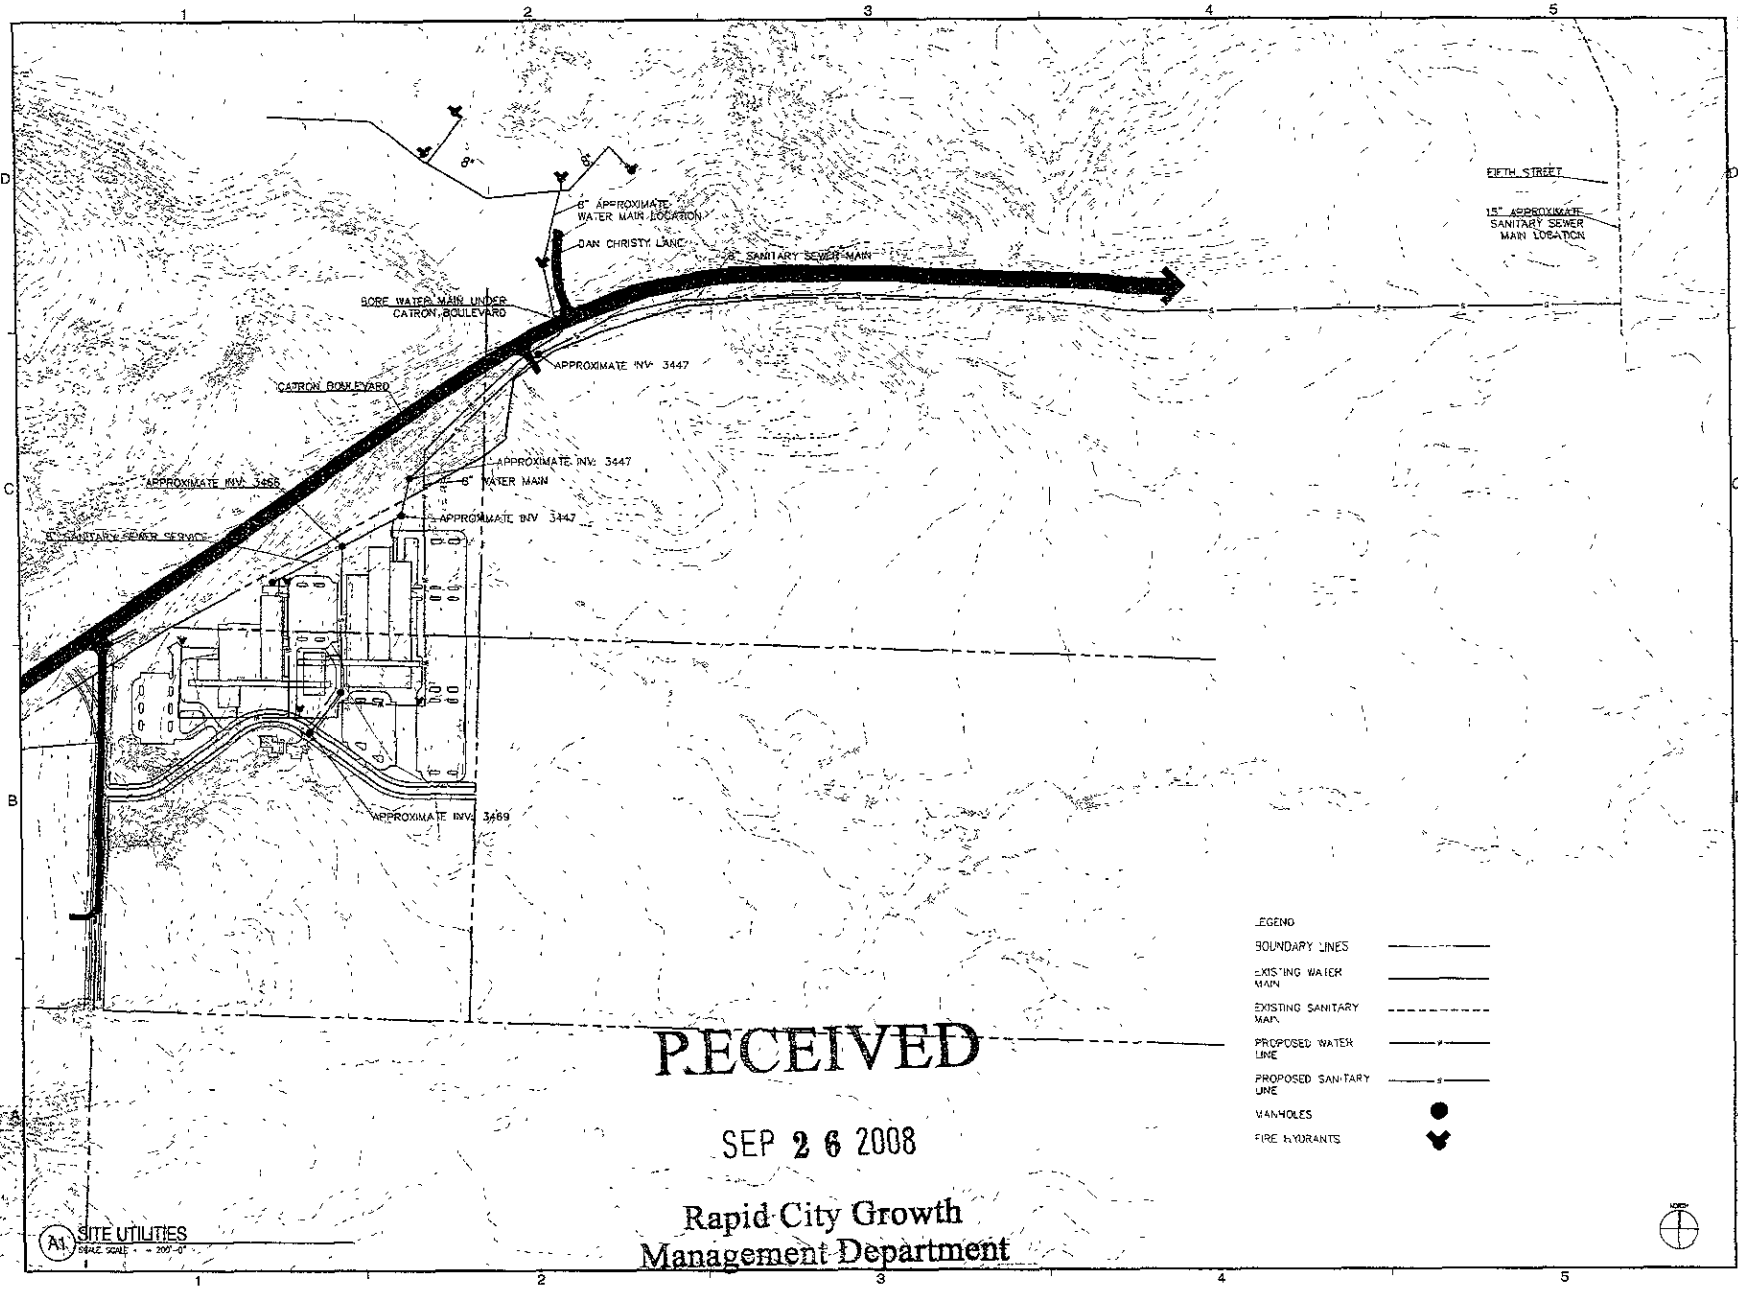

RECEIVED

SEP 26 2008

Rapid City Growth Management Department

TSP

To Solve. To Excel. Together

TSP, Inc.
800 Kansas City St.
Rapid City, SD 57701

phone: (605) 343-8102
fax: (605) 343-7159
www.tsp-tsp.com

Architecture
Engineering
Construction

CONSULTANTS:

PROJECT TITLE:

Black Hills Power Customer Call Center & Office Campus
Rapid City, SD

ISSUES:

MARK	DATE	DESCRIPTION
	9/26/08	INITIAL DEV. SUB.

REVISIONS

MARK	DATE	DESCRIPTION

TSP PROJECT # 03070845
DRAWN BY: AMR
CHECK BY: RAJ
© TSP 2008

SHEET TITLE:

SITE UTILITIES

SHEET NUMBER:

C-103

INITIAL DEVELOPMENT SUBMITTAL

LISTED DRAWINGS SCALE(S) UNLESS REDUCED FROM ORIGINAL 24 x 36 FORMAT