09PD004

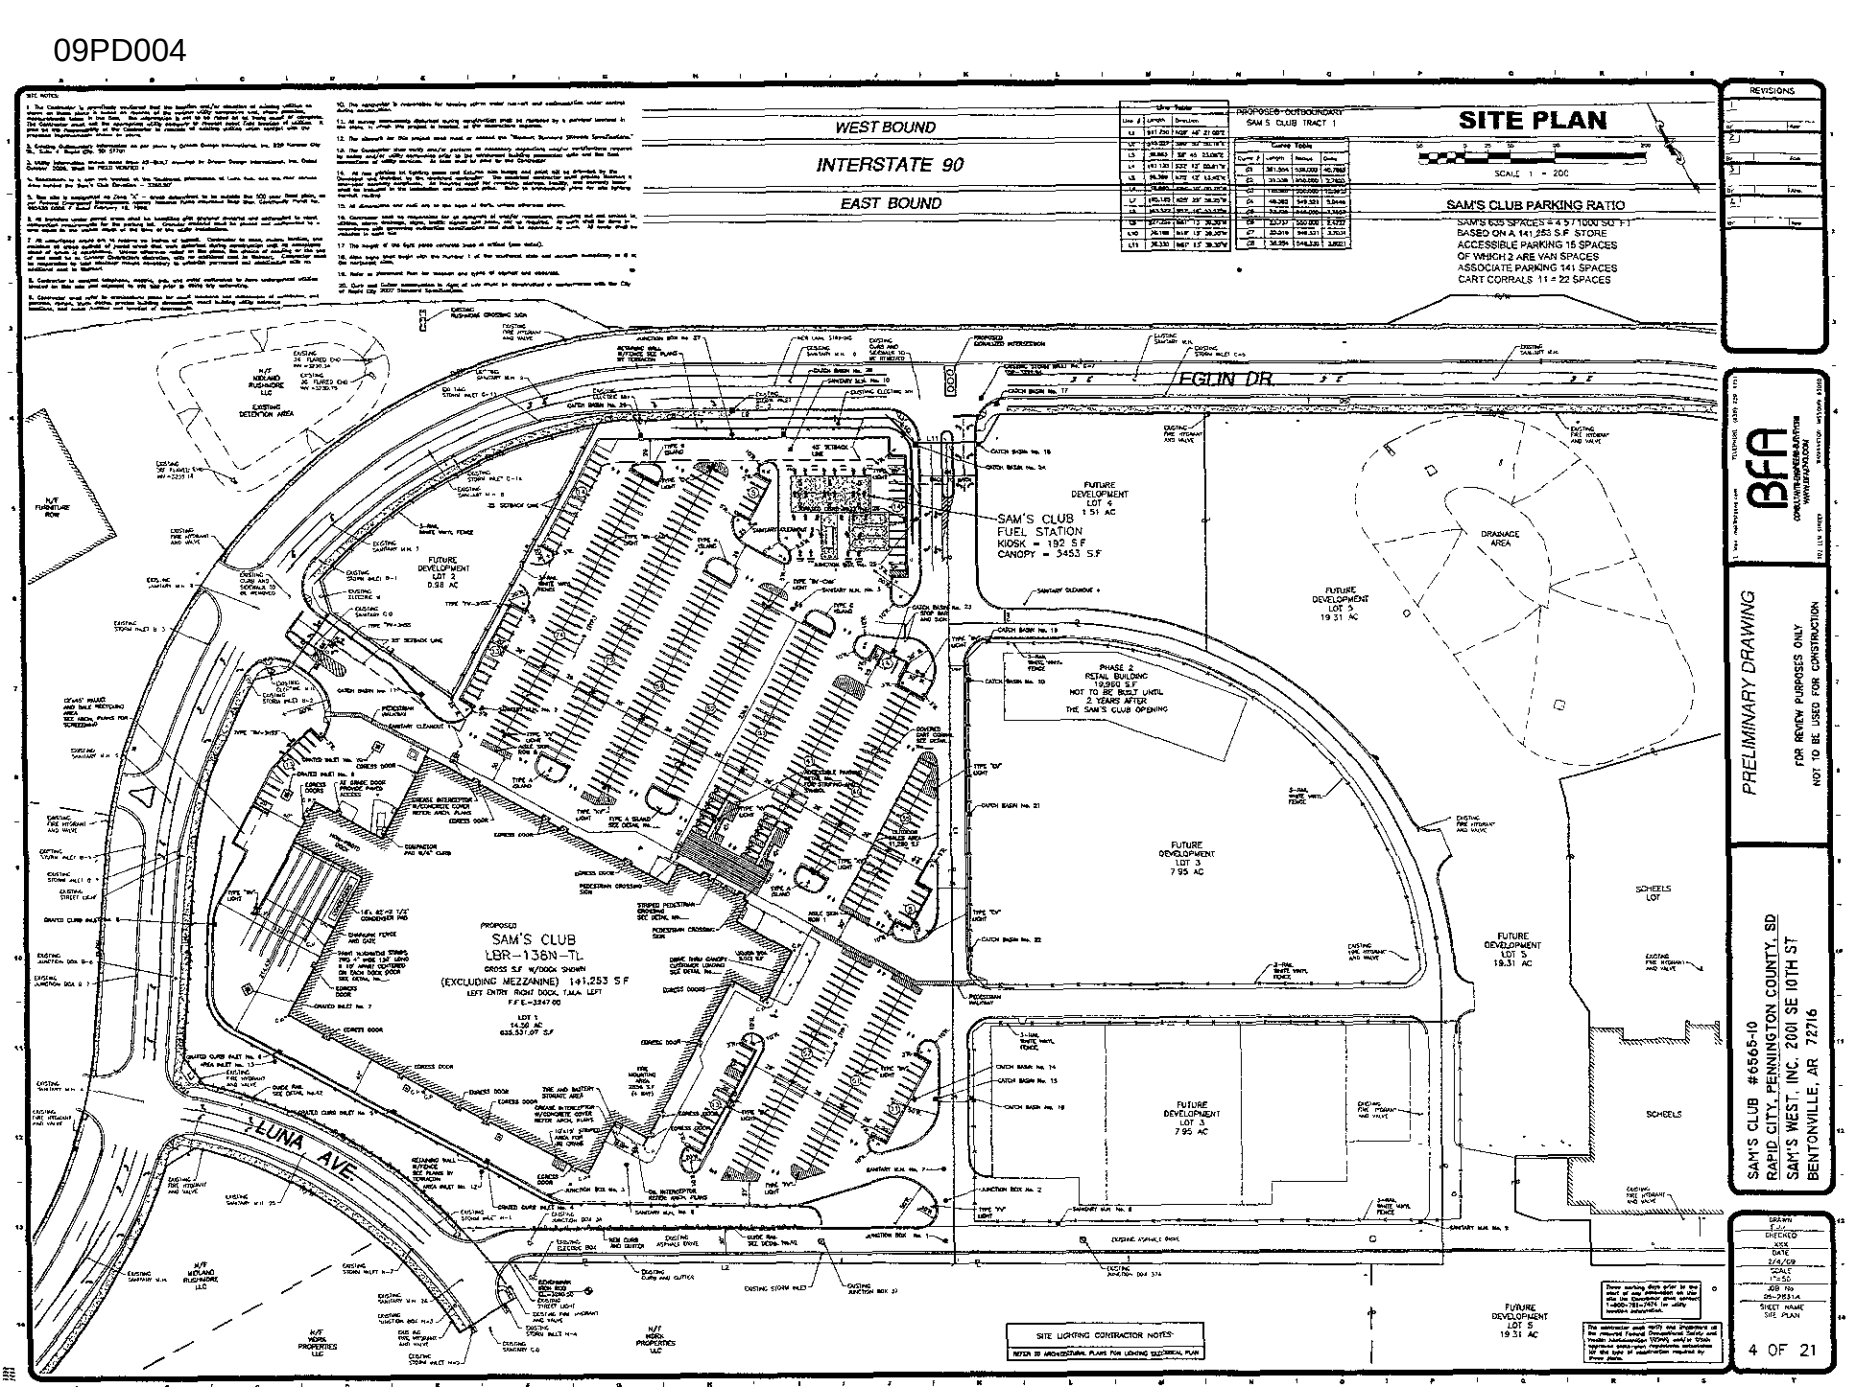
WEST BOUND
INTERSTATE 90
EAST BOUND
PROPOSED OUTBOARDS
SAM S CLUB TRACT 1
SITE PLAN
SCALE 1 = 200
SAM'S CLUB PARKING RATIO
SAM'S 635 SPACES @ 4 5 / 1000 SQ FT
BASED ON A 141,253 S F STORE
ACCESSIBLE PARKING 15 SPACES
OF WHICH 2 ARE VAN SPACES
ASSOCIATE PARKING 141 SPACES
CART CORRALS 11 @ 22 SPACES
EGLIN DR.
LUNA AVE.
PROPOSED SAM'S CLUB LBR-136N-TL
GROSS S F W/DOCK SHOWN (EXCLUDING MEZZANINE) 141,253 S F
LEFT ENTRY RIGHT DOCK, T.M.A. LEFT
FFE=3347.00
LOT 1 14.36 AC 625,537.07 S.F
SAM'S CLUB FUEL STATION KIOSK = 192 S F CANOPY = 3453 S F
FUTURE DEVELOPMENT LOT 6 1.51 AC
FUTURE DEVELOPMENT LOT 2 0.58 AC
FUTURE DEVELOPMENT LOT 3 7.95 AC
FUTURE DEVELOPMENT LOT 5 19.31 AC
PHASE 2 RETAIL BUILDING 19,900 S F NOT TO BE BUILT UNTIL 2 YEARS AFTER THE SAM'S CLUB OPENING
DRAINAGE AREA
SCHEELS LOT
SCHEELS
SITE LIGHTING CONTRACTOR NOTES:
REFER TO ARCHITECTURAL PLANS FOR LIGHTING SPECIFICATIONS PLAN
REVISIONS
BFA
PRELIMINARY DRAWING
FOR REVIEW PURPOSES ONLY
NOT TO BE USED FOR CONSTRUCTION
SAM'S CLUB #6565-10
RAPID CITY, PENNINGTON COUNTY, SD
SAM'S WEST, INC. 2001 SE 10TH ST
BENTONVILLE, AR 72716
DRAWN EJV
CHECKED KKK
DATE 2/4/09
SCALE 1"=50'
JOB NO 06-253.1A
SHEET NAME SITE PLAN
4 OF 21