SPECIAL SURFACING DETAILS

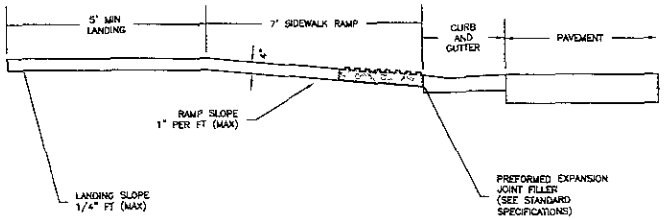

SECTION A - A (N T S)

GENERAL NOTES

CARE SHALL BE TAKEN TO ENSURE A UNIFORM GRADE ON THE RAMP, FREE OF SAGS AND SHORT GRADE CHANGES

THE NORMAL GUTTER LINE PROFILE SHALL BE MAINTAINED THROUGH THE AREA OF THE RAMP

DETECTABLE WARNING PANELS SHALL BE FEDERAL YELLOW (FEDERAL NO 33538), CAST IN PLACE PANELS AS MANUFACTURED BY ARMOR-TILE TACTILE SYSTEMS, OR APPROVED EQUAL.

THERE WILL BE NO SEPERATE PAYMENT FOR CURB RAMPS. THE CURB RAMP SHALL BE MEASURED AND PAID FOR AT THE CONTRACT UNIT PRICE PER SQUARE FOOT FOR THE CORRESPONDING CONCRETE SIDEWALK BID ITEM THE CURB TRANSITIONS AND RAMP OPENING SHALL BE MEASURED AND PAID FOR AT THE AT THE CONTRACT UNIT PRICE PER FOOT FOR THE CORRESPONDING CURB AND GUTTER BID ITEM

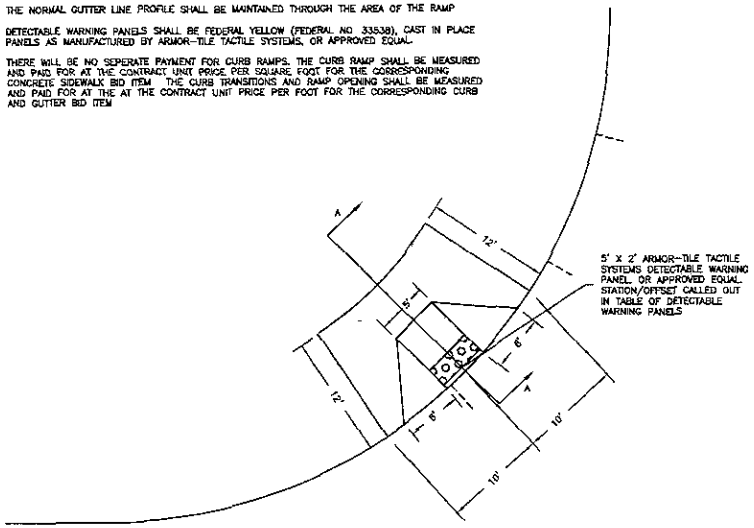

HANDICAPPED RAMP AND SIDEWALK
N.T.S.

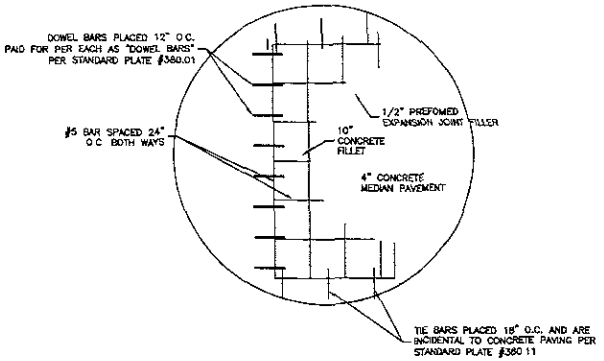

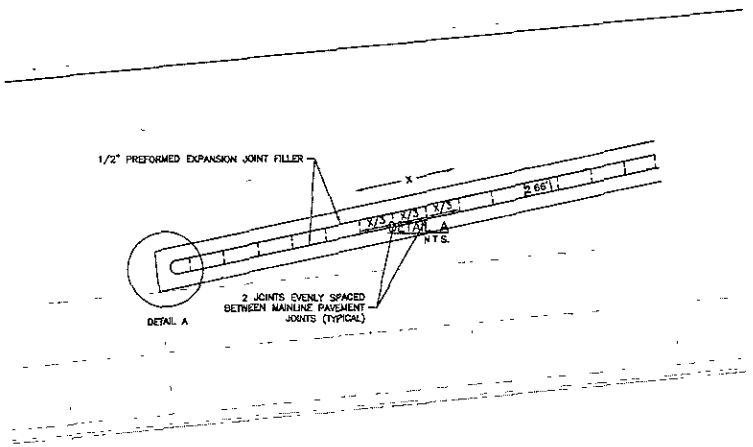

TYPICAL MEDIAN END AND MEDIAN PAVEMENT JOINT DETAIL
N.T.S.

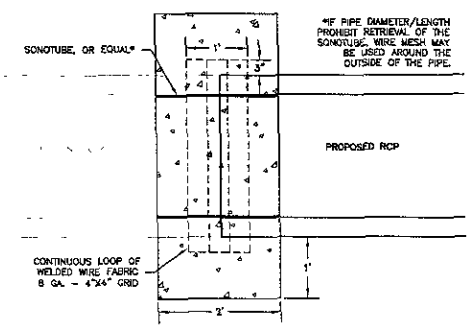

TYPICAL REINFORCED CONCRETE PIPE CONNECTION TO EXISTING
N.T.S

Prepared for: NORTH STREET FIRE STATION LLC

Prepared by: Ferber Engineering Company, Inc.
Civil Engineering • Water Resources • Transportation • Land Surveying
729 East Wilmington Road Lafayette, IN 47905 • Phone: (765) 741-1333

Scale: AS SHOWN
Designed By: ARK
Drawn By: DRG
Design Date: OCT 2008
Print Date: 02-5-09
Internal Job No: J08-131
Surveyed By: SLA
Survey Date: AUG 2008
Revisions

EAST MALL DRIVE WIDENING
TISH BOULEVARD TO DYESS AVENUE

Sheet Title: SPECIAL SURFACING DETAILS

Sheet 22 of 29

02-5-09 P:\08-131\AutoCAD\4 East Mall Drive Widening\Plan Sheets\08-131DETL.DWG