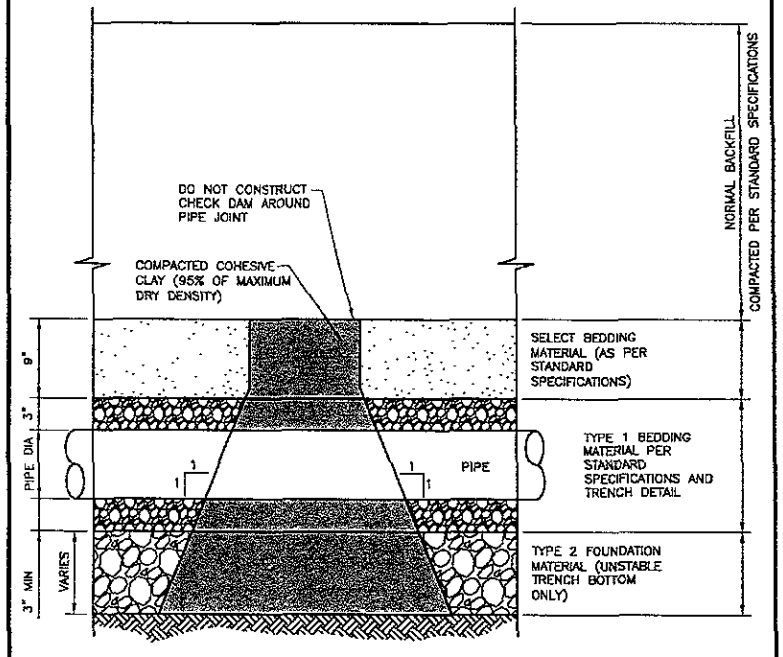

ELEVATION

NOTE:

CHECK DAM INSTALLATION LOCATIONS SHALL BE AS INDICATED ON THE PLANS. HOWEVER DURING CONSTRUCTION, CHECK DAM INSTALLATION LOCATIONS MAY BE MOVED DUE TO FIELD CONDITIONS.

THE CHECK DAM SHALL EXTEND FROM THE BOTTOM OF THE EXCAVATION THROUGH THE BEDDING MATERIAL TO THE "NORMAL BACKFILL" AND SHALL EXTEND COMPLETELY TO EACH TRENCH SIDEWALL. CHECK DAM MATERIAL SHALL BE COMPACTED COHESIVE CLAY THAT CONTAINS A MINIMUM OF 25% MINUS NO. 200 SIEVE MATERIAL, WITH 70% PASSING A 3/4 INCH SIEVE. IF THE NORMAL EXCAVATED MATERIAL IS NOT SUITABLE FOR CONSTRUCTION OF THE CHECK DAM, THEN THE CONTRACTOR SHALL OBTAIN MATERIAL FROM OUTSIDE SOURCES. CHECK DAM INSTALLATION AND MATERIAL SHALL BE CONSIDERED AS INCIDENTAL TO THE PIPE INSTALLATION.

CITY OF RAPID CITY	PUBLIC WORKS DEPARTMENT	
TYPICAL TRENCH CHECK DAM DETAIL FOR WATER & SEWER MAINS	DATE: 5-1-07	SEC. 11 SHT. 2

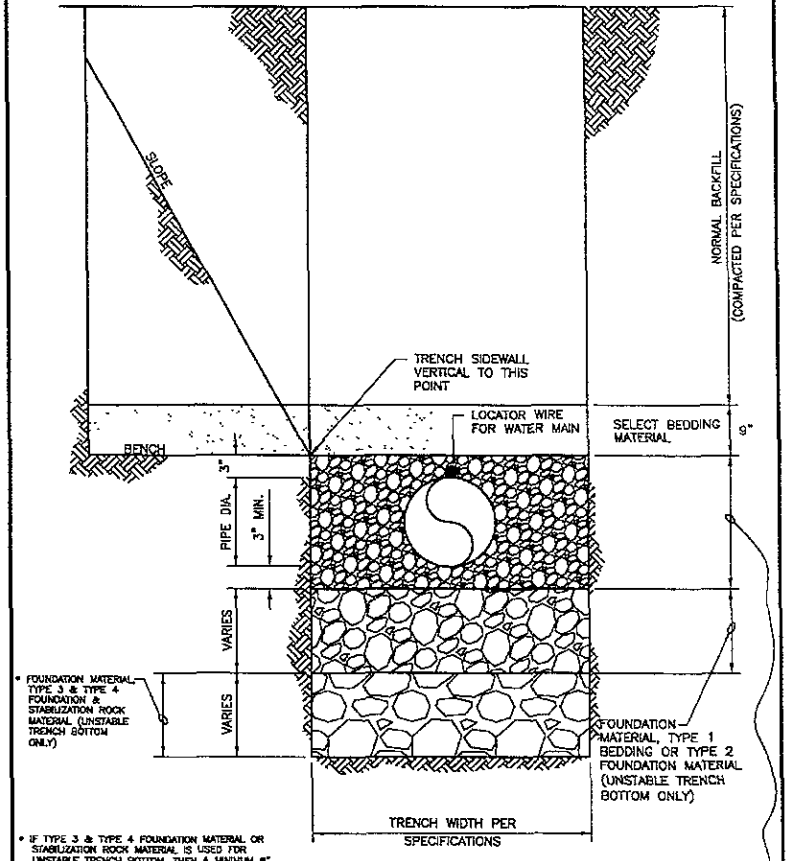

* IF TYPE 3 & TYPE 4 FOUNDATION MATERIAL OR STABILIZATION ROCK MATERIAL IS USED FOR UNSTABLE TRENCH BOTTOM, THEN A MINIMUM 6" THICK LAYER OF TYPE 2 FOUNDATION MATERIAL SHALL BE PLACED ABOVE THE TYPE 3 & TYPE 4 MATERIAL & PRIOR TO THE TYPE 1 BEDDING MATERIAL.

CITY OF RAPID CITY	PUBLIC WORKS DEPARTMENT	
TRENCH DETAIL FOR WATER & SEWER MAIN	DATE: 5-1-07	SEC. 11 SHT. 3

PRELIMINARY

Prepared for: Public Works Department
CITY OF RAPID CITY SOUTH DAKOTA Engineering Division
Prepared by:
F M G, Inc.
3700 Sturgis Road
Rapid City, SD 57702-0317
(605) 342-4105 FAX (605) 342-4222
www.fmgingineering.com

Scale: 1"=40'
Designed By: CSK
Design Date: FEB 2009
Internal Job No: 5063
Drawn By: JRK/JLS
Print Date: FEB 2009
Surveyed By: FMG
Survey Date: 6/08-8/08
Revisions:

ELK VALE ROAD
SANITARY TRUNK SEWER EXTENSION
PHASE 2

SS09-1129

Sheet Title: CITY STANDARD PLATES

Sheet: 39 of 50

I:\Civil 3D Working Folders\5063 Elk Vale Sewer\Production Drawings\11 Plate\PLATE.dwg, 3/9/2009 9:16:40 AM