09SR023

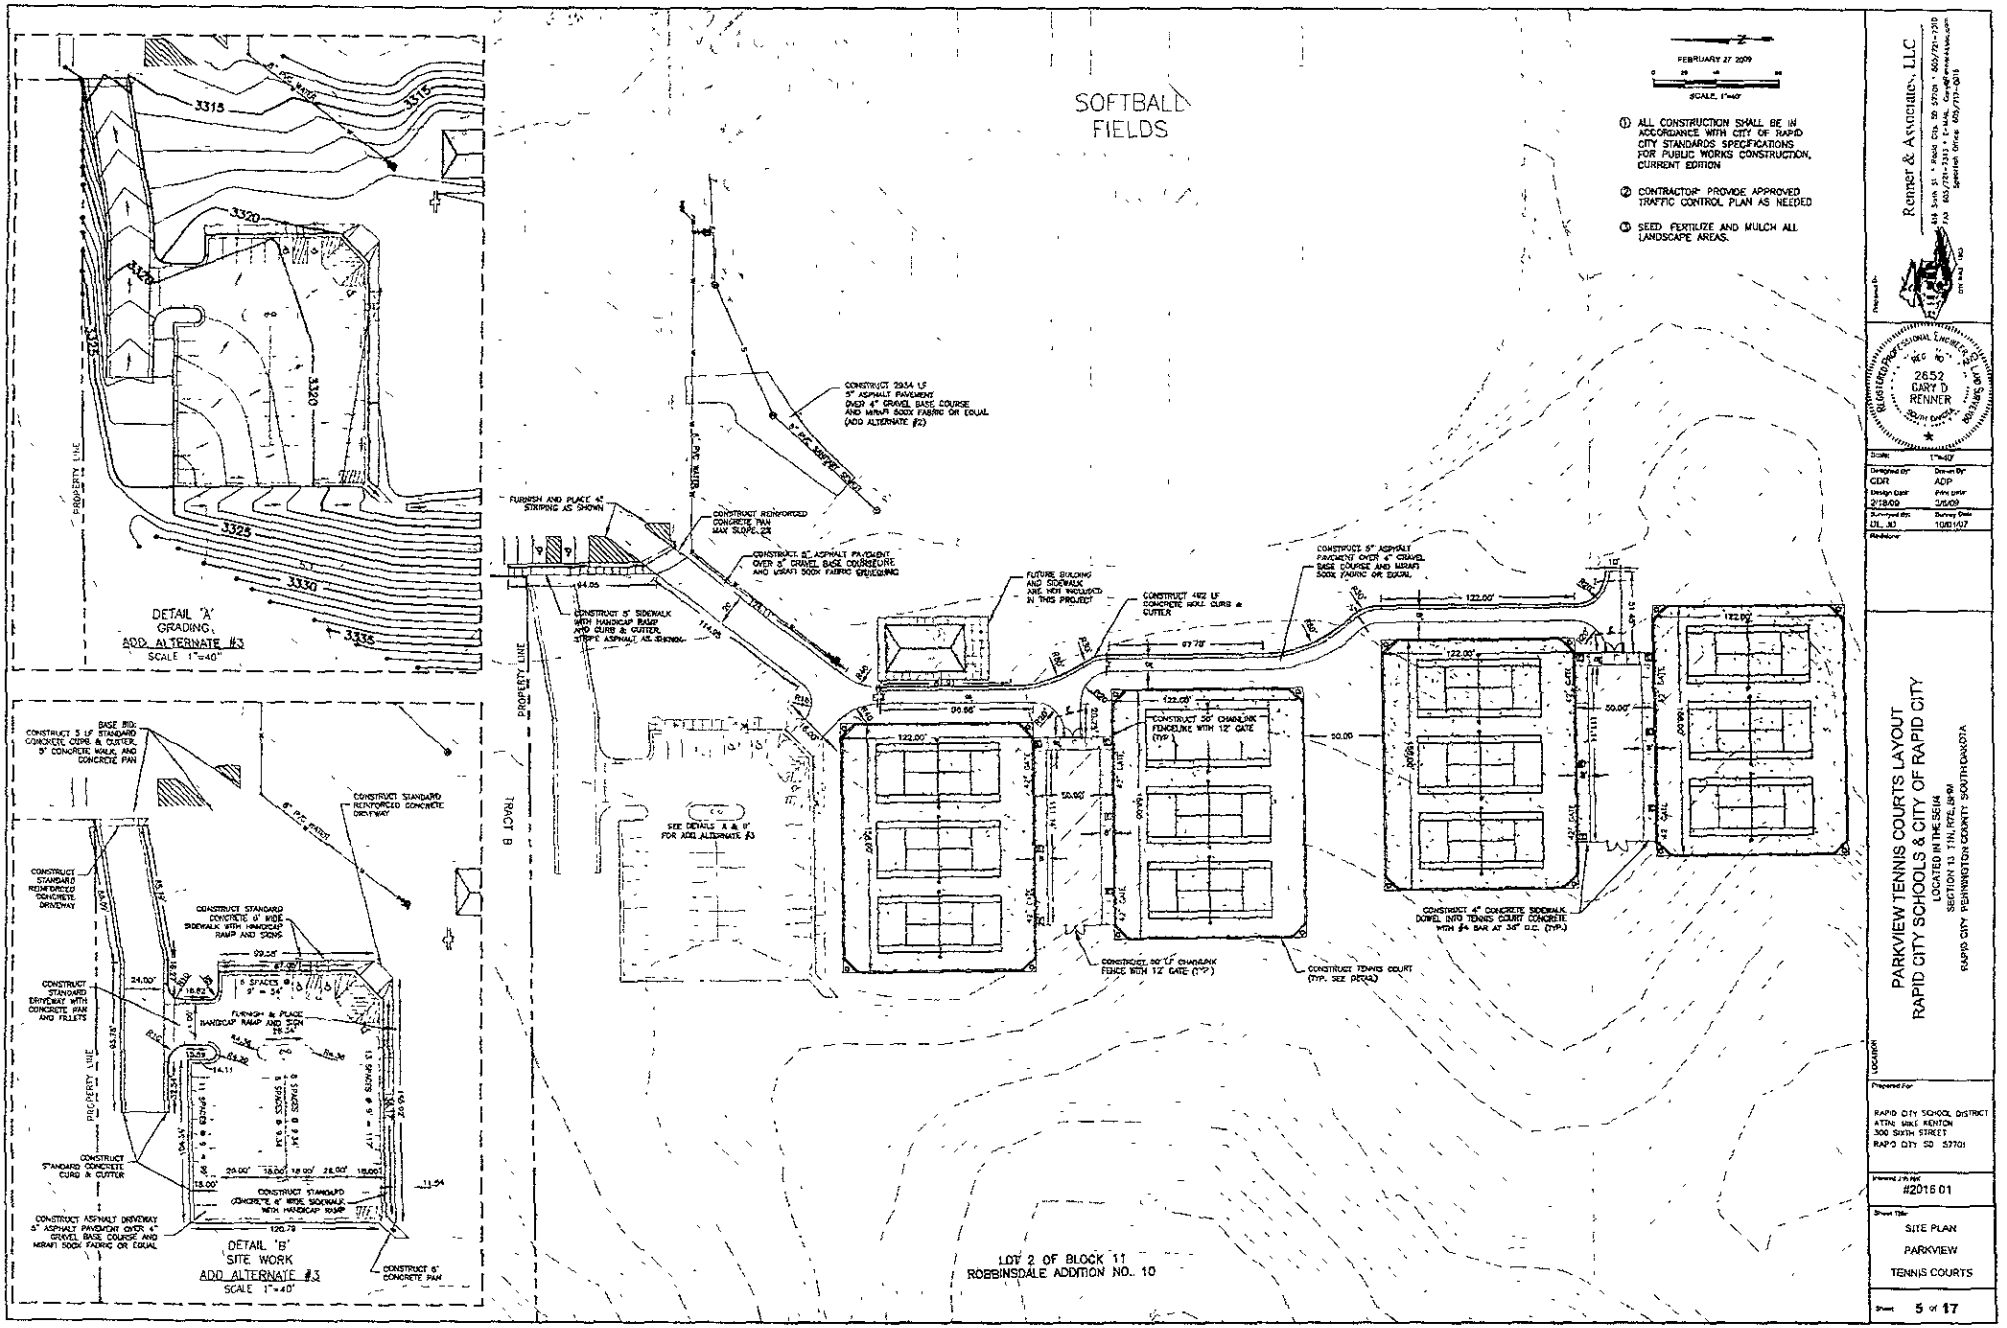
SOFTBALL FIELDS
DETAIL 'A'
GRADING
ADD ALTERNATE #3
SCALE 1"=40'
DETAIL 'B'
SITE WORK
ADD ALTERNATE #3
SCALE 1"=40'
PROPERTY LINE
TRACT B
LOT 2 OF BLOCK 11
ROBBINSDALE ADDITION NO. 10
CONSTRUCT 2934 LF 5" ASPHALT PAVEMENT OVER 4" GRAVEL BASE COURSE AND MIRAFI 500X FABRIC OR EQUAL (ADD ALTERNATE #2)
CONSTRUCT 4402 LF CONCRETE HOLE CURB & GUTTER
CONSTRUCT 30' CHAINLINK FENCELINE WITH 12' GATE (TYP.)
CONSTRUCT 4" CONCRETE SIDEWALK DOWEL INTO TENNIS COURT CONCRETE WITH #4 BAR AT 36" O.C. (TYP.)
CONSTRUCT TENNIS COURT (TYP. SEE DETAIL)
FEBRUARY 27 2009
SCALE 1"=40'
1 ALL CONSTRUCTION SHALL BE IN ACCORDANCE WITH CITY OF RAPID CITY STANDARDS SPECIFICATIONS FOR PUBLIC WORKS CONSTRUCTION, CURRENT EDITION
2 CONTRACTOR: PROVIDE APPROVED TRAFFIC CONTROL PLAN AS NEEDED
3 SEED, FERTILIZE AND MULCH ALL LANDSCAPE AREAS.
Renner & Associates, LLC
2652 GARY D RENNER
PARKVIEW TENNIS COURTS LAYOUT
RAPID CITY SCHOOLS & CITY OF RAPID CITY
LOCATED IN THE SE1/4
SECTION 10 T1N, R7E, BHM
RAPID CITY, PENNINGTON COUNTY, SOUTH DAKOTA
RAPID CITY SCHOOL DISTRICT
ATTN: MIKE KENTON
300 SIXTH STREET
RAPID CITY SD 57701
#2016.01
SITE PLAN
PARKVIEW
TENNIS COURTS
Scale: 1"=40'
Designed by: CDR
Drawn by: ADP
Design Date: 2/18/09
Drawn Date: 2/18/09
Surveyed by: DL, MJ
Survey Date: 10/01/07
Revisions:
Sheet 5 of 17