09PD013

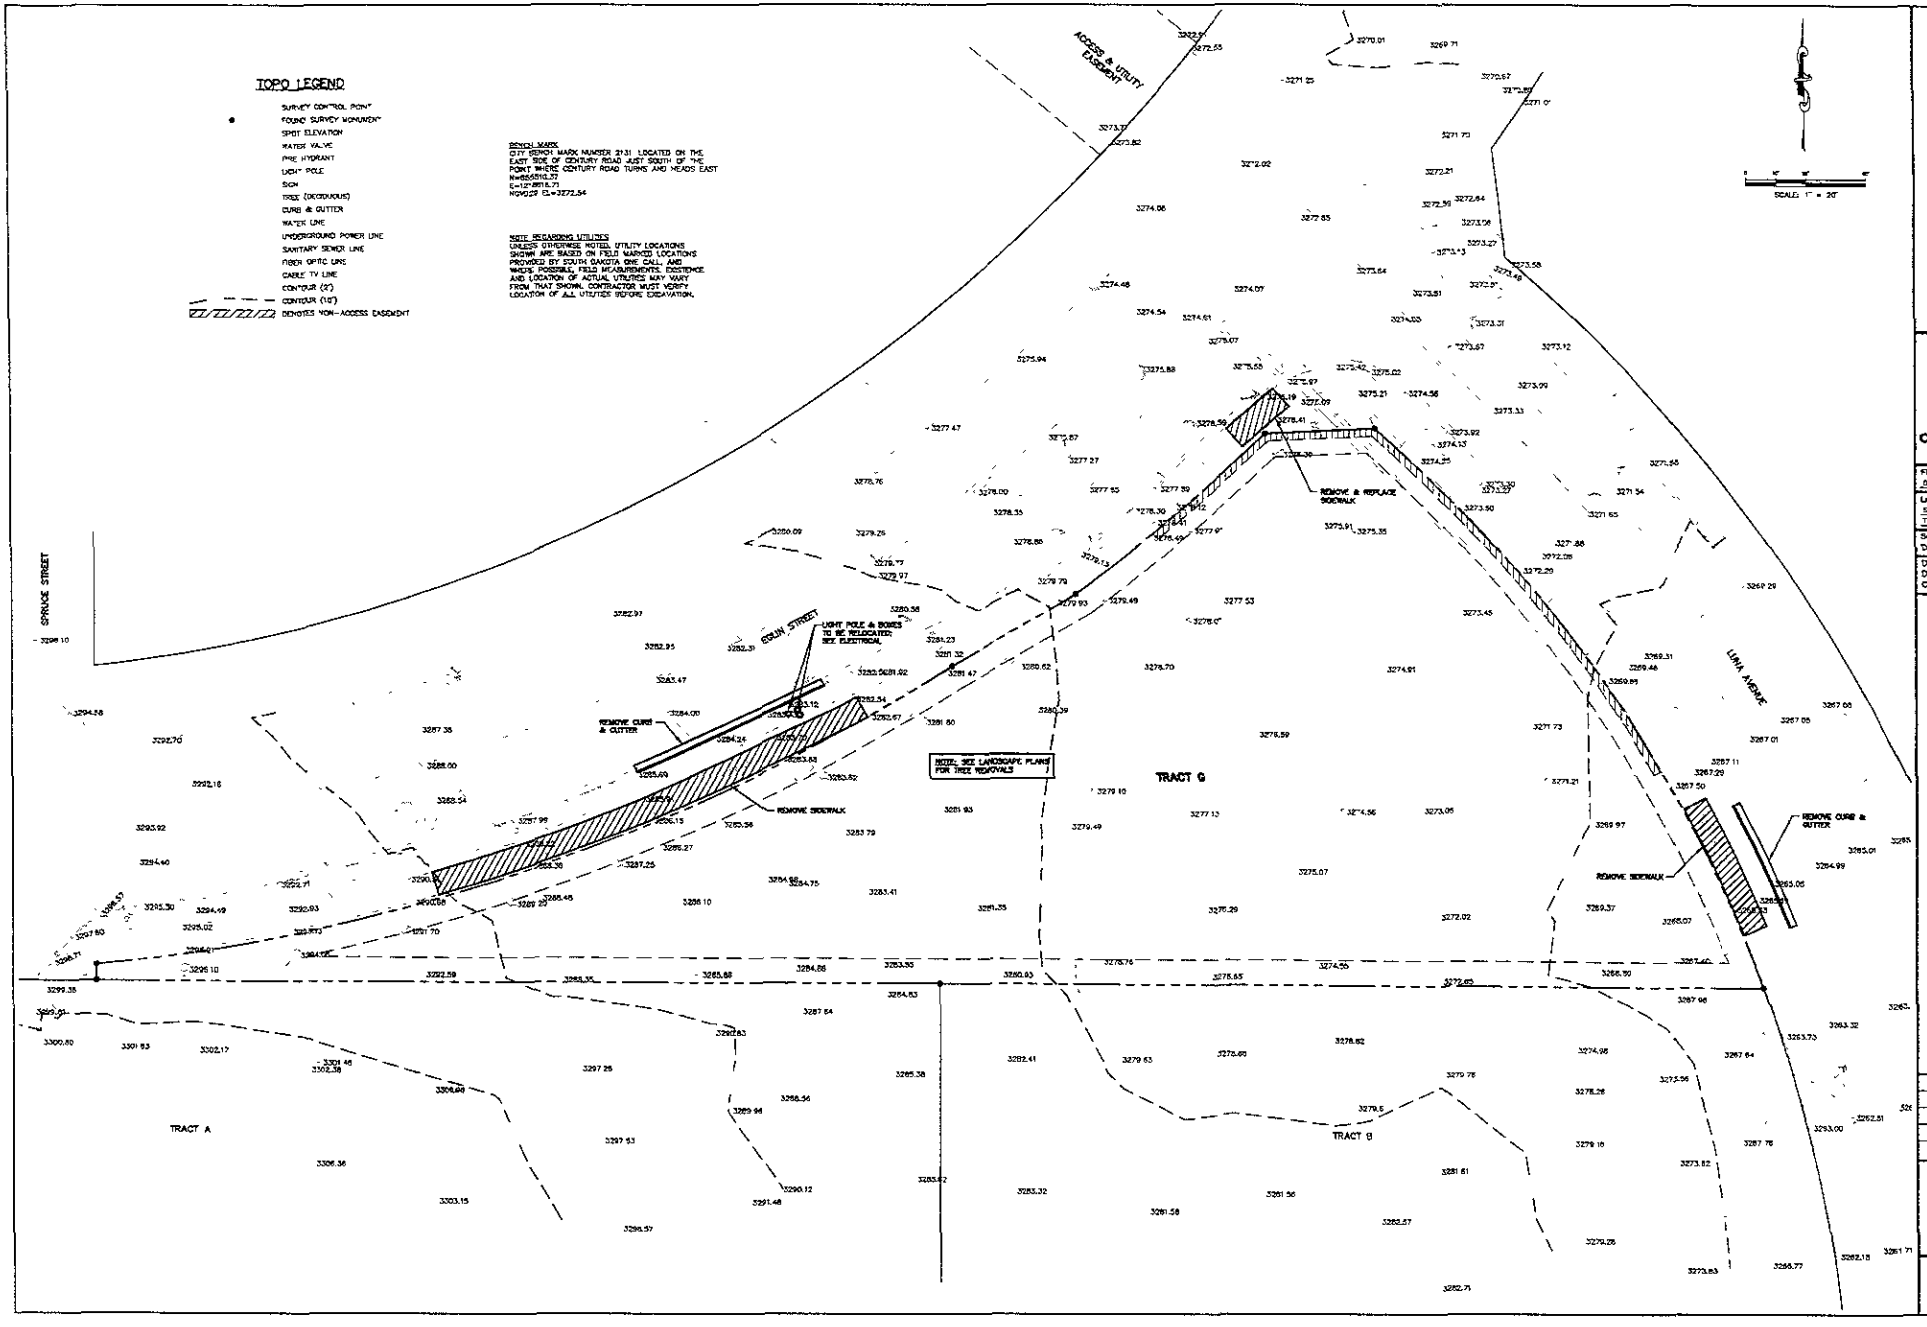

FMG, Inc.
3700 Glenda Road
Rapid City, SD 57702-0317
(605) 342-4108 FAX (605) 342-4222

NOT FOR CONSTRUCTION

File Number: 090018
Location: SE1/4 SECTION 30 T2N R5E, BHM
Surveyed By: DW/AM/JP
Date: 17 FEBRUARY 2009
Designed By: JDF
Drawn By: KJS/JRH
Checked By: JDF

MARCH 2009

CONQUEST DEVELOPMENT
NEW BUILDING
RAPID CITY, SD

Revision / Date

Sheet Name: EXISTING TOPOGRAPHIC MAP AND DEMOLITION PLAN

Sheet Number: C1 of C5