09SR026

REGISTERED LANDSCAPE ARCHITECT
REG. NO. 4938
PATRICK H. WYSS
SOUTH DAKOTA

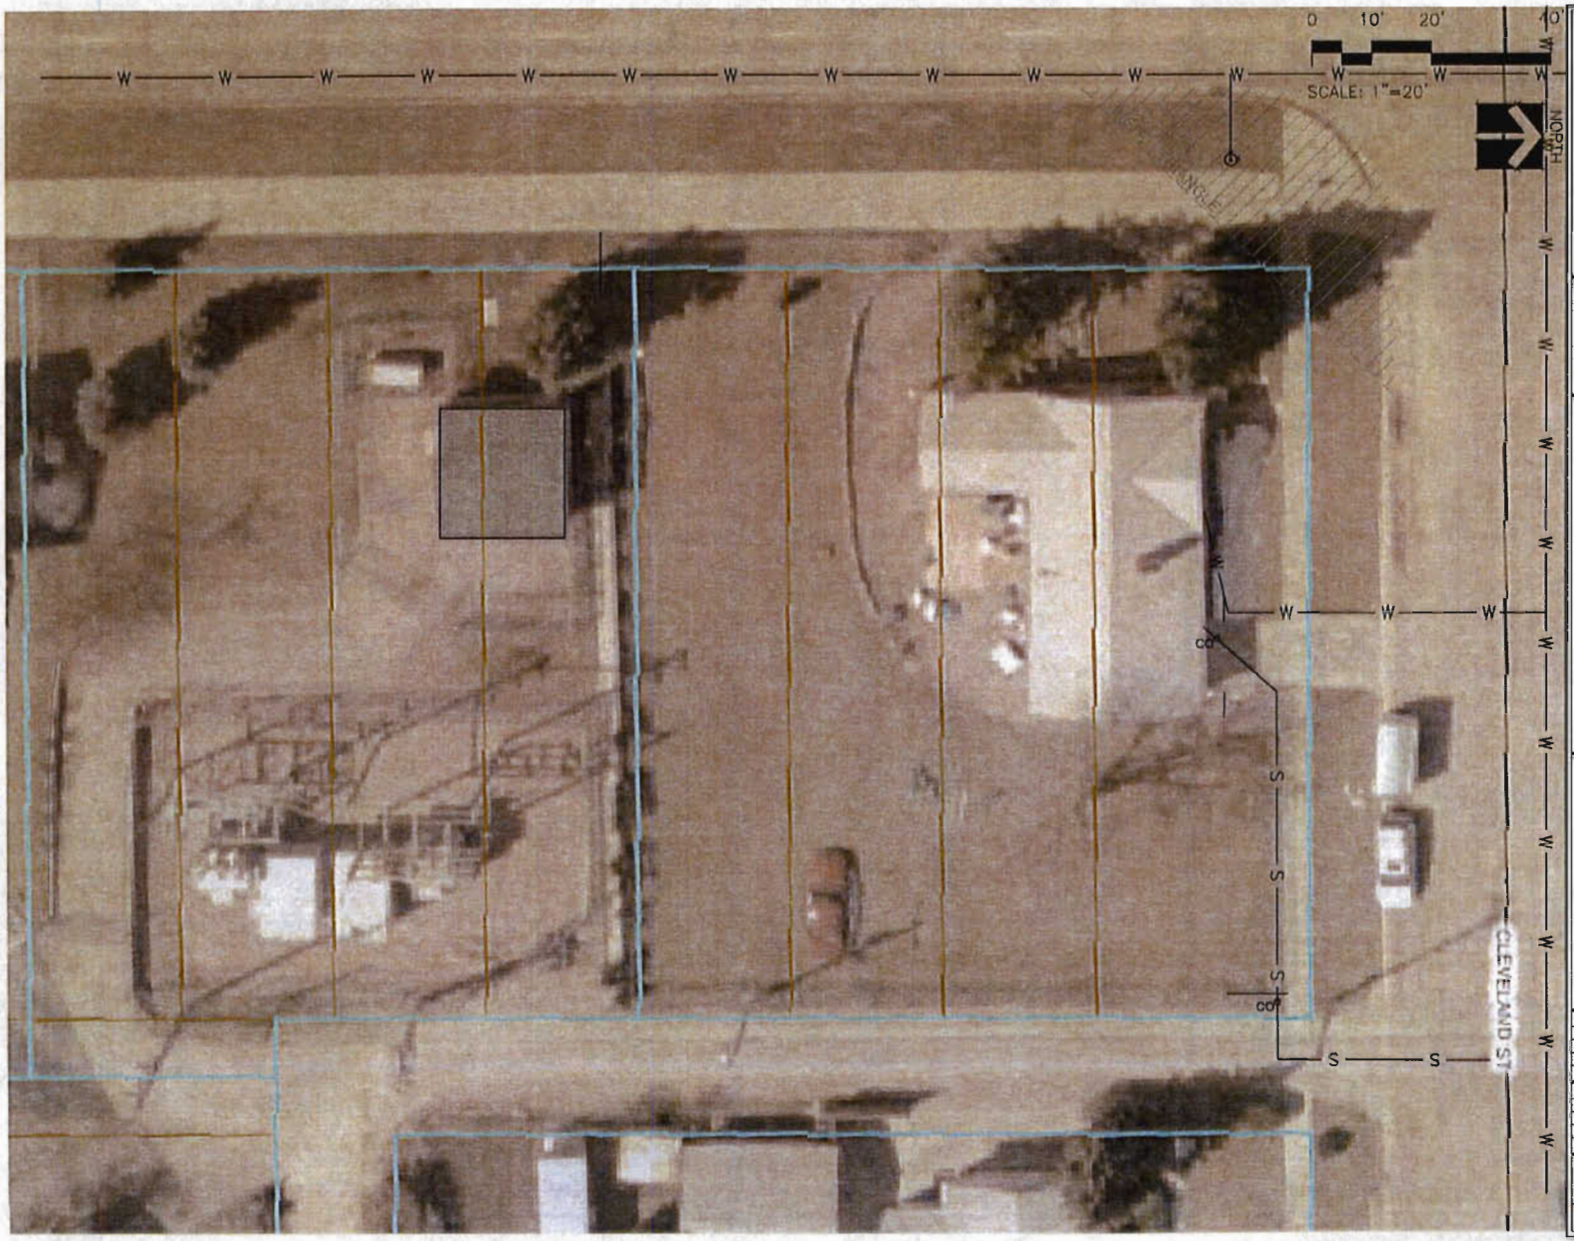

Wyss Associates, Inc.
Landscape Architecture
Golf Course Architecture
Parks & Recreation Design
728 Sixth Street - Rapid City, South Dakota 57701-3670
Ph. 605.348.2266 Fax 605.348.6506
email: info@wyssassociates.com

Project Name
BH Power & Light Substation Addition Planting Plan
5th St & Cleveland St. Rapid City, SD 57701

Sheet Title
Existing Conditions Plan

DESIGNED BY	
DRAWN BY	
APPROVED BY	
PROJECT NO.	
DATE	March 25, 2009

NO.	REVISION	DATE

Sub Sheet
E1.0