09PD027

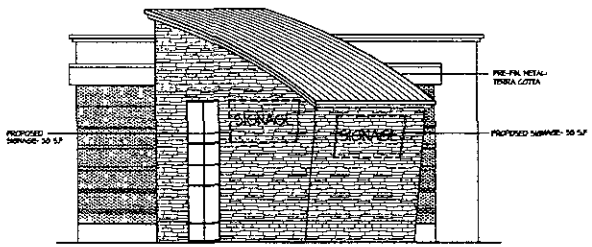

1/A5 NORTH ELEVATION
1/8"=1'-0"

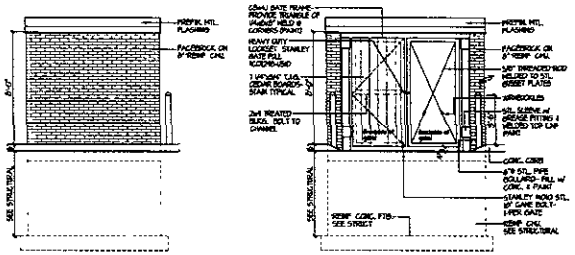

5/A5 TRASH ENCLOSURE
1/4"=1'-0"

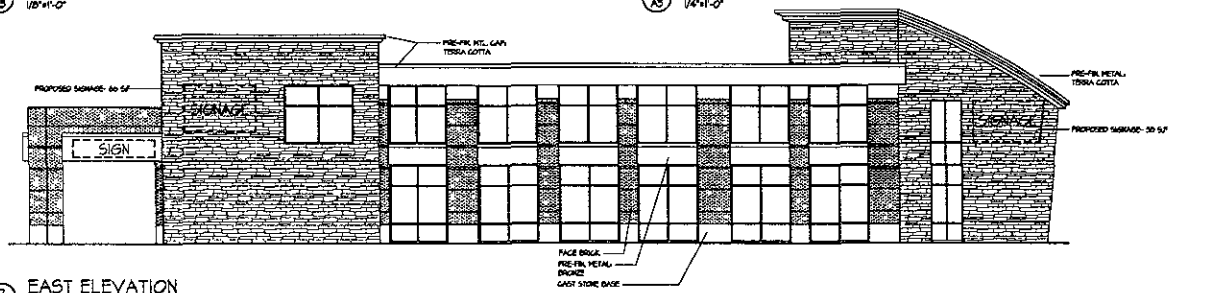

2/A5 EAST ELEVATION
1/8"=1'-0"

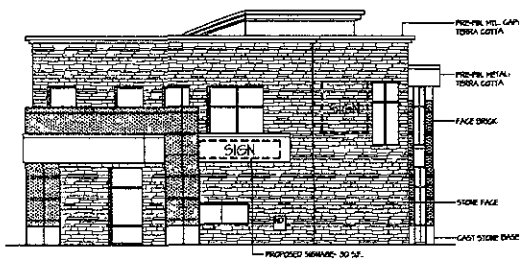

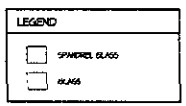

3/A5 SOUTH ELEVATION
1/8"=1'-0"

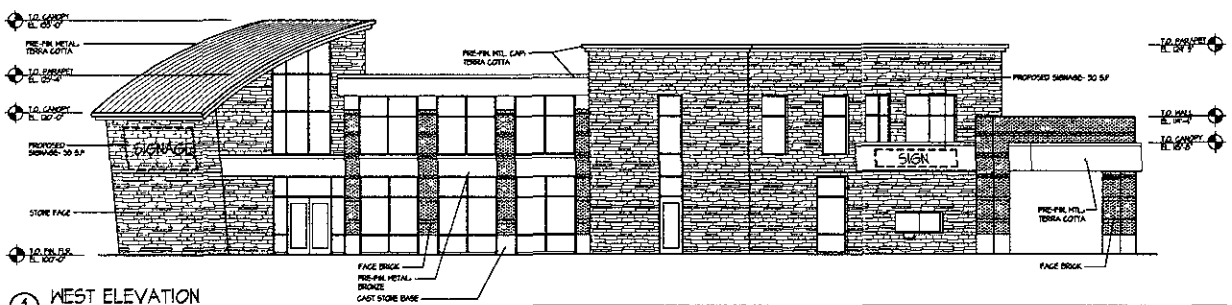

4/A5 WEST ELEVATION
1/8"=1'-0"

HTG
www.htg-architects.com
9300 Hennepin Town Road
Eden Prairie, MN 55347
Tel. 952.278.8680 Fax: 952.278.8622
COPYRIGHT © 2008 by HTG Architects

PROJECT

TELCO FCU
RUSHMORE
CROSSING

NEW BUILDING

RAPID CITY, SOUTH DAKOTA

ISSUED SET
REVISIONS
DATE NO.

I HEREBY CERTIFY THAT THIS PLAN, SPECIFICATION OR REPORT WAS PREPARED BY ME, OR UNDER MY DIRECT SUPERVISION, AND THAT I AM A DULY LICENSED ARCHITECT UNDER THE LAWS OF THE STATE OF SOUTH DAKOTA

JEFFREY J. PHILIPSEN
REG. NO. DATE

EXTERIOR ELEVATIONS

DRAWN BY: KJB CHECKED BY: KJL

A3