09SR055

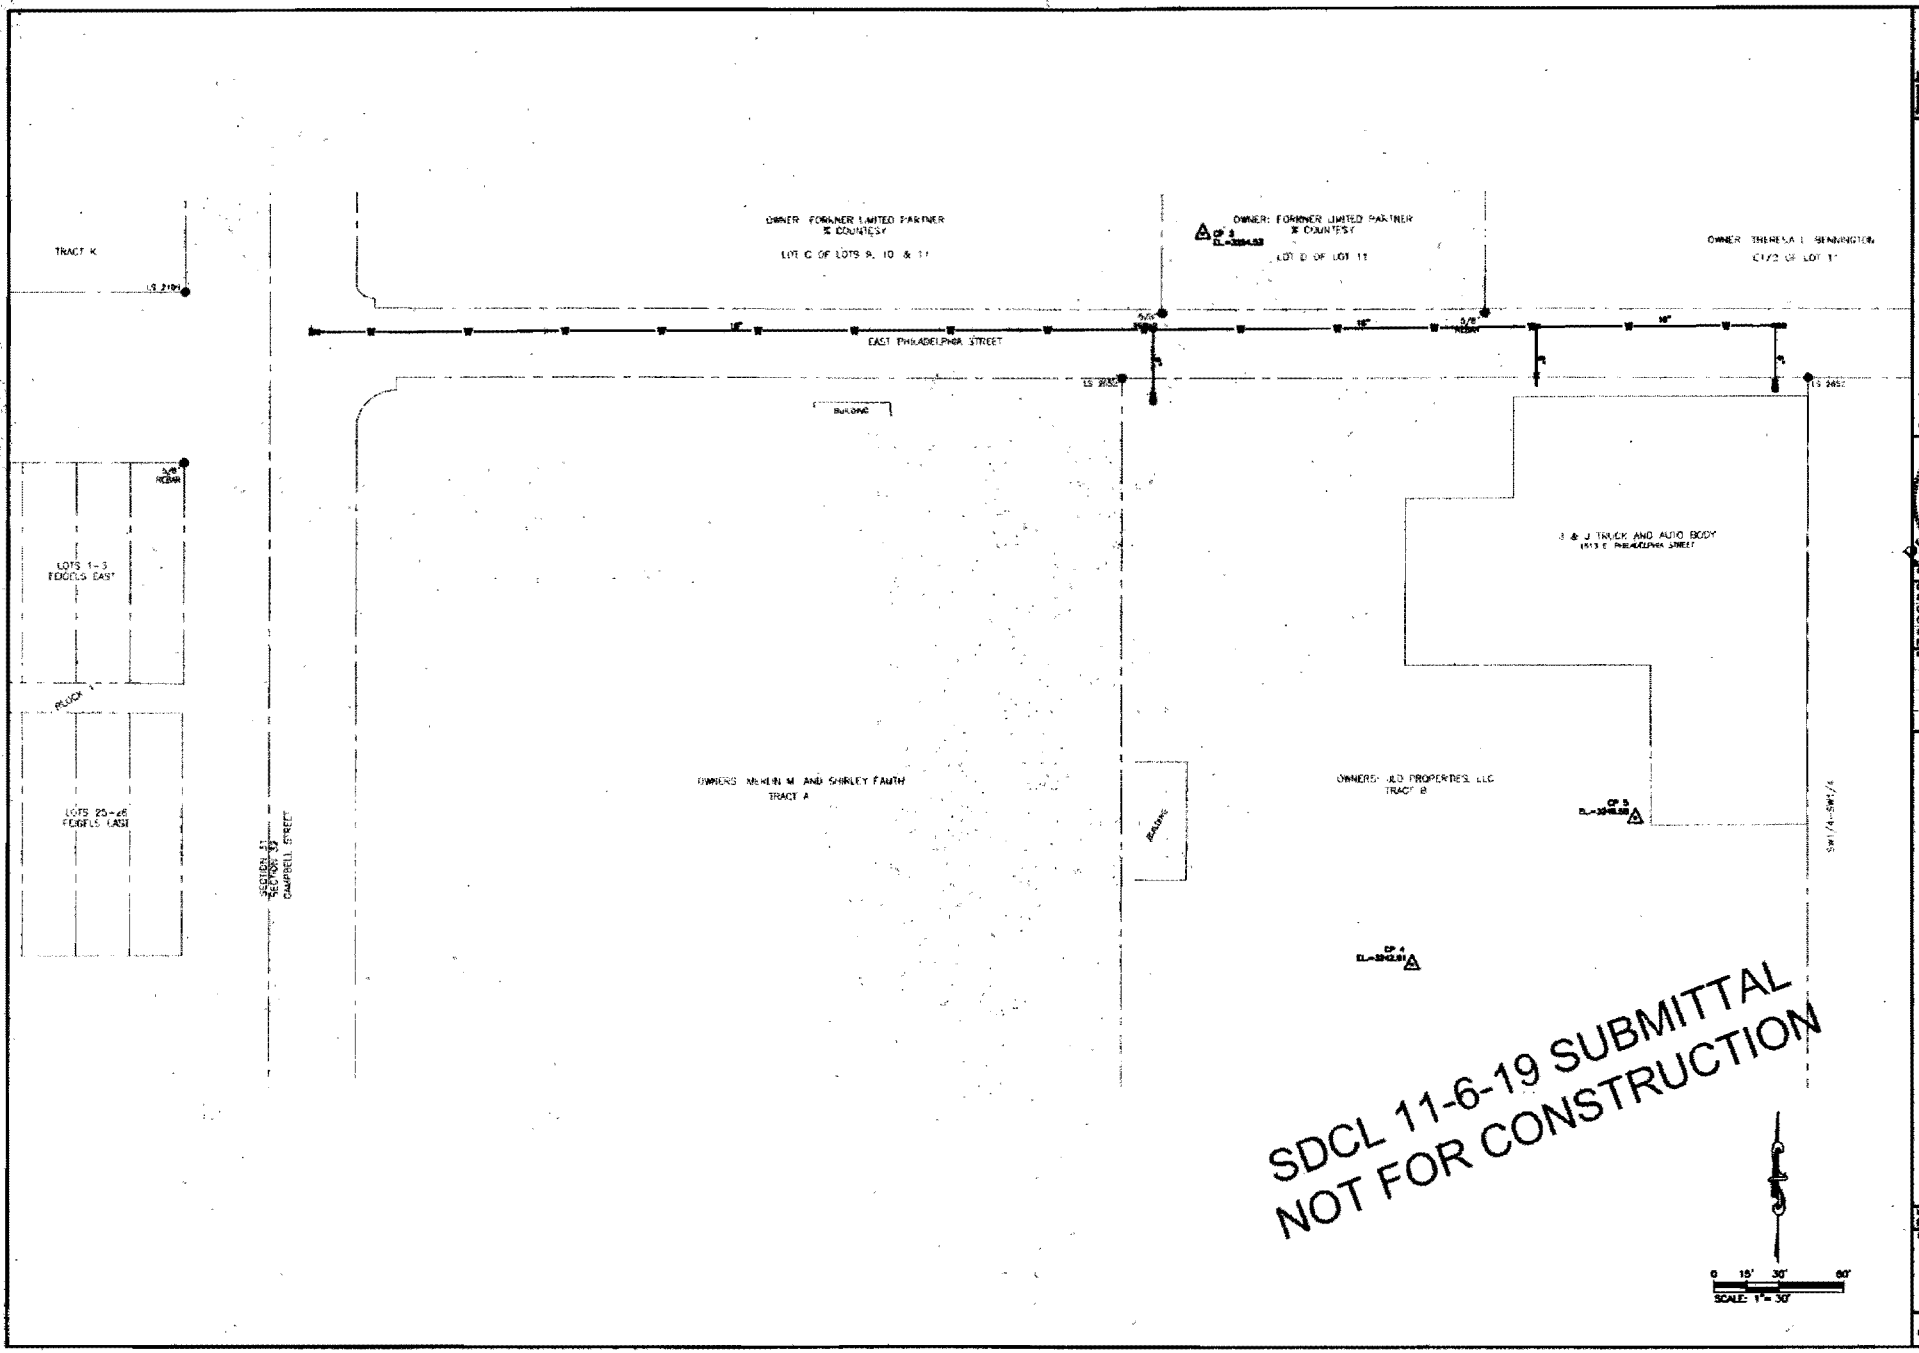

RENNER & ASSOCIATES, LLC.

PRELIMINARY

16" WATER TRANSMISSION MAIN EXTENSION
EAST PHILADELPHIA STREET
LOCATED IN W1/2 OF THE SW1/4
SECTION 12, T2N, R8E, BHM,
RAPID CITY, PENNINGTON COUNTY

SURVEY CONTROL

Sheet 4 of 18