09SR058

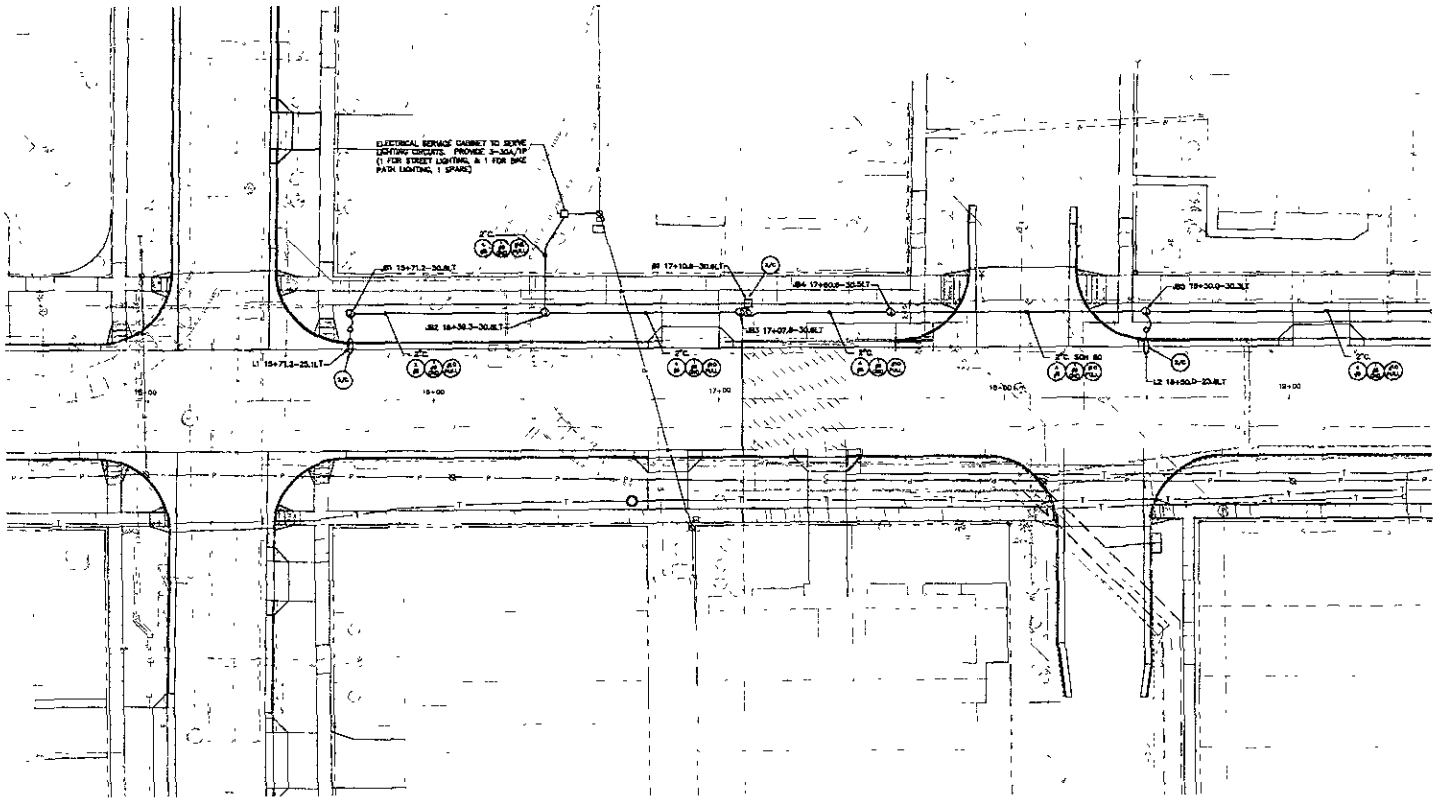

NOTES:

ALL CONDUITS ARE 2", SCHEDULE 40, UNLESS NOTED OTHERWISE.

CAREFULLY COORDINATE TRENCHING WITH SEWER, WATER AND IRRIGATION LINES. HAND DIG WHERE NECESSARY. ADJUST JUNCTION BOXES AND FOOTING OFFSETS TOWARD CURB IF REQUIRED.

PROVIDE (1) #10 PULLWIRE IN ALL CONDUITS AS INDICATED

SCALE: 1" = 20'

WPE

Prepared for: Public Works Department

Prepared by: F M G, Inc.

95% SUBMITTAL

ELM AVENUE RECONSTRUCTION - PHASE 3

E. TALLENT STREET TO E. OAKLAND STREET

LIGHTING PLAN

STA 14+80 TO STA 19+50

Sheet 12 of 6

09SR058

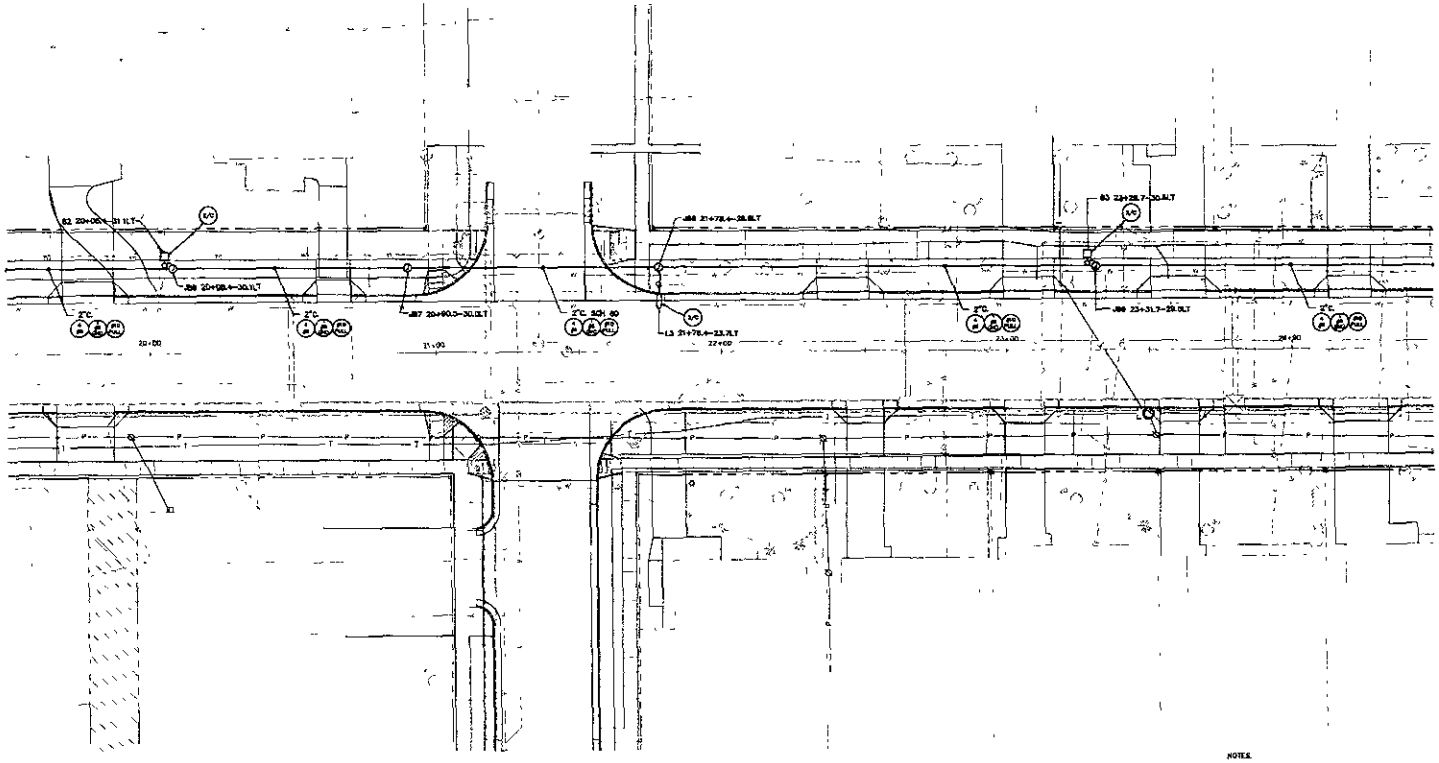

NOTES:

ALL CONDUITS ARE 2" SCHEDULE 40, UNLESS NOTED OTHERWISE.

CAREFULLY COORDINATE TRENCHING WITH SEWER, WATER AND IRRIGATION LINES. HAND DIG WHERE NECESSARY. ADJUST JUNCTION BOXES AND FOOTING OFFSETS TOWARDS CURB IF REQUIRED.

PROVIDE (1) #10 PULLWIRE IN ALL CONDUITS AS INDICATED.

SCALE: 1" = 20'

WPE

FMG, Inc.

95% SUBMITTAL

ELM AVENUE RECONSTRUCTION - PHASE 3

E. TALLENT STREET TO E. OAKLAND STREET

LIGHTING PLAN

STA 19+60 TO STA 24+50

23 of 6

09SR058

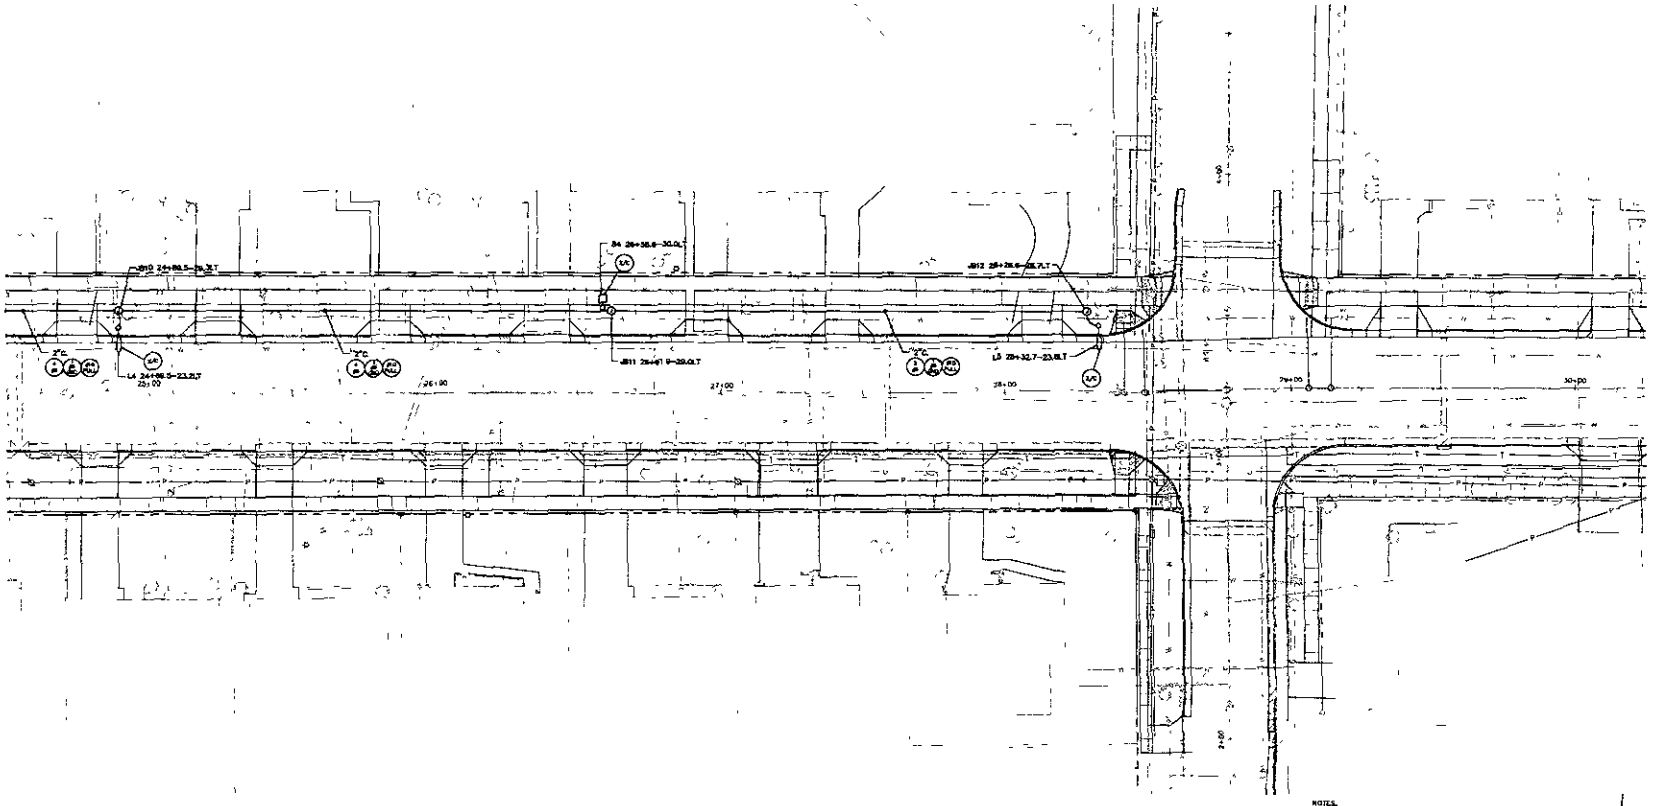

NOTES:

ALL CONDUITS ARE 2" SCHEDULE 40, UNLESS NOTED OTHERWISE.

CAREFULLY COORDINATE TRENCHING WITH SEWER, WATER AND IRRIGATION LINES. HAND DIG WHERE NECESSARY. ADJUST JUNCTION BOXES AND FOOTING OFFSETS TOWARD CURB IF REQUIRED.

PROVIDE (1) #10 PULLWIRE IN ALL CONDUITS AS INDICATED.

SCALE: 1" = 20'

WPE

1760 RAND ROAD • RAND CITY, CO 67702
PHONE: (620) 343-1495 • FAX: (620) 343-5416

Prepared for: Public Works Department, Engineering Division

Prepared by: F M G, Inc.
9700 Marsha Road
Wichita, KS 67205-0017
(620) 342-1155 FAX (620) 342-4082
www.fmgengineering.com

95%
SUBMITTAL

Scale	1"=20'
Drawn by: MLB	Checked by: MTD
Plot Date: 08/12/2009	Date: 08/12/2009
Survey Date: 12/2/05	Field Book: 1/2

ELM AVENUE RECONSTRUCTION - PHASE 3
E. TALLENT STREET TO E. OAKLAND STREET

Sheet Title: LIGHTING PLAN
STA 24+50 TO STA 30+50

Sheet: E4 of 6