09UR017

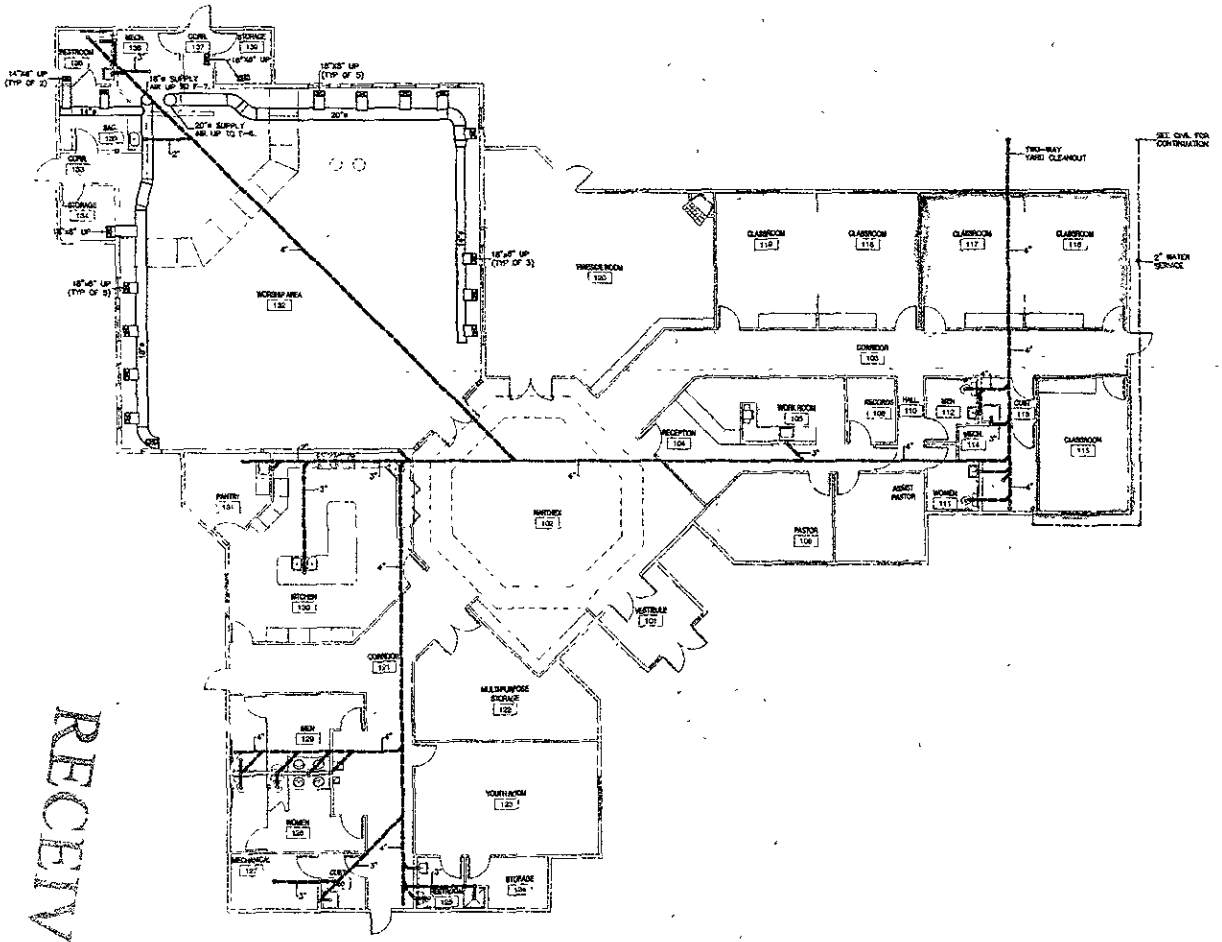

M2 BELOW GRADE PLAN
SCALE: 1/8" = 1'-0"

RECEIVED
JUN 11 2009
Rapid City Growth Management Department

TSP
To Solve. To Expel. Together.
TSP Three, Inc.
800 Kansas City Street
Rapid City, SD 57701
phone: (605) 343-6102
fax: (605) 343-7159
www.tspinc.com
Architecture
Engineering
Construction

CONSULTANTS

PROJECT TITLE:
Atonement Lutheran Church
Rapid City, South Dakota

00	9/5/03	DESIGN DEVELOPMENT

PROJECT NUMBER:	00025
CAD FILE:	M2.DWG
DRAWN BY:	LDB
CHECK BY:	SRM

SHEET TITLE:
BELOW GRADE PLAN

M2

PRELIMINARY NOT FOR CONSTRUCTION