09UR020

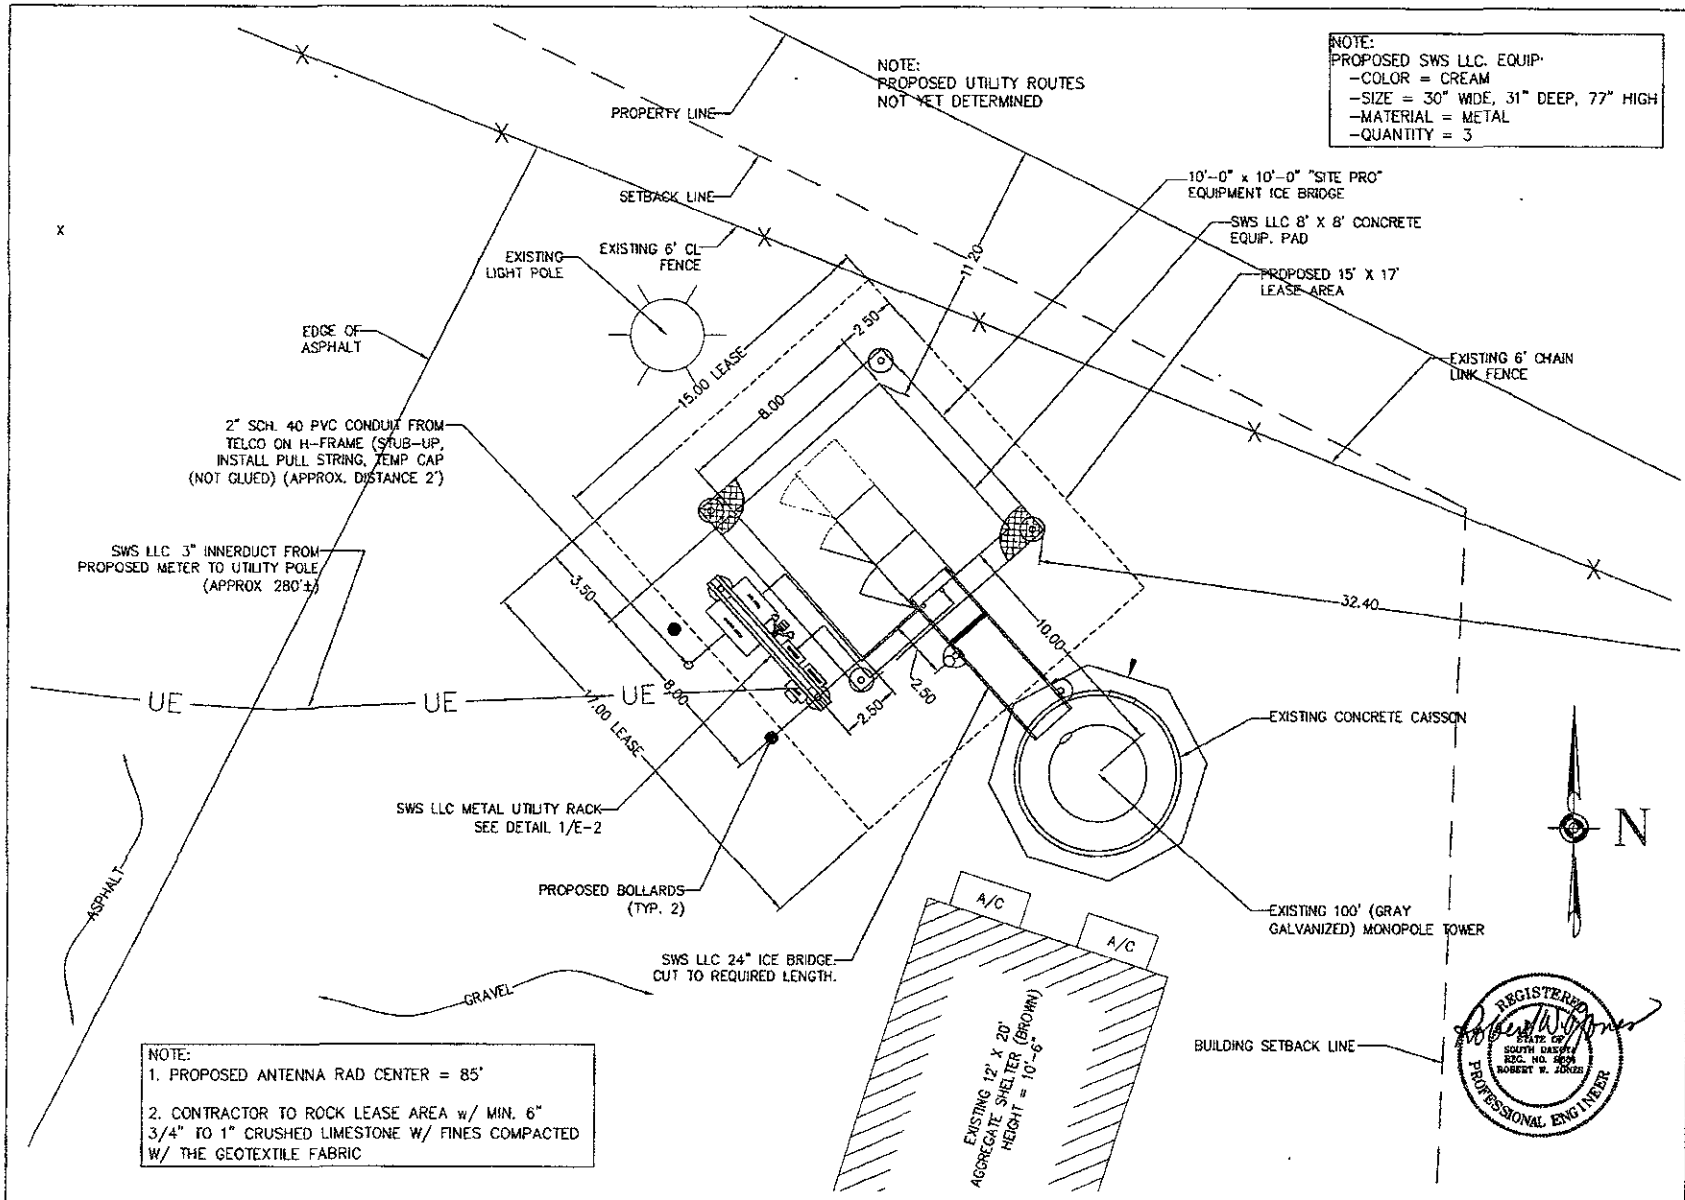

1 COMPOUND LAYOUT PLAN
1"=5'

OWNER
SWS LLC.
120 EAST 1ST. ST.
P.O. BOX 48
KIMBALL, SD 57355

PROJECT MANAGER
i wireless
4135 N.W URBANDALE DRIVE
URBANDALE, IA 50322

SITE NAME:
RAPID CREEK
SITE NO SD-0147

DATE: 04/22/08

REVISIONS

NO.	DATE	DESCRIPTION
1	4/29/08	PRELIMINARY
2	6/22/09	CLIENT REVIEW
3		
4		
5		
6		
7		

P.O. BOX 7846
LEAWOOD, KS 66207
913.322.1912
Adams
WIRELESS CONSULTING

THIS DRAWING IS COPYRIGHTED AND IS THE SOLE PROPERTY OF THE OWNER IT IS PRODUCED SOLELY FOR USE BY THE OWNER AND ITS AFFILIATES. REPRODUCTION OR USE OF THIS DRAWING AND/OR THE INFORMATION CONTAINED IN IT IS FORBIDDEN WITHOUT THE WRITTEN PERMISSION OF THE OWNER.

ADAMS WIRELESS PROJECT NUMBER
109903

SITE TYPE
MONOPOLE TOWER COLOCATION

SITE NUMBER
SD-0147

SITE ADDRESS
718 STEELE AVENUE
RAPID CITY, SD 57709

SHEET TITLE
COMPOUND PLAN

SHEET NUMBER
A-2