09PD016

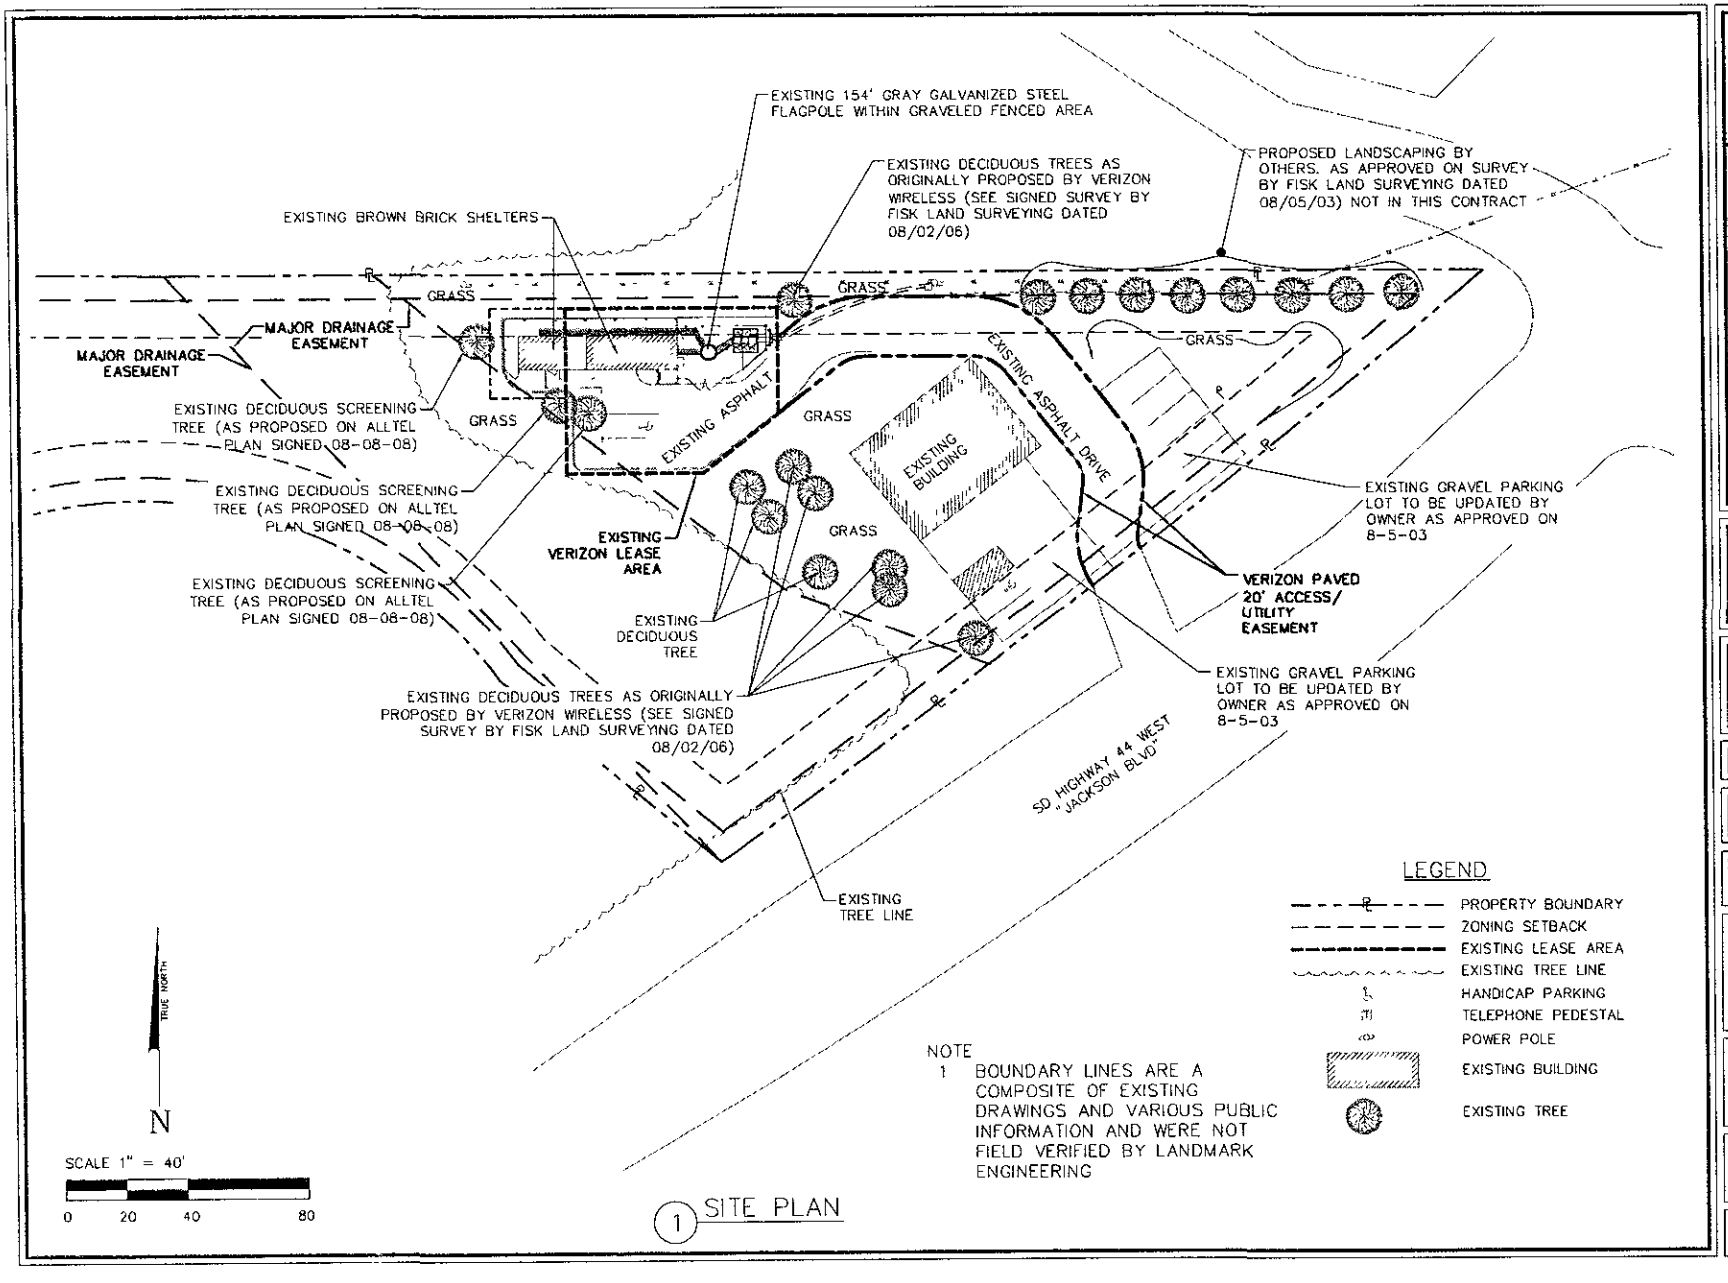

1 SITE PLAN

Landmark ENGINEERING GROUP
CIVIL ENGINEERING AND LAND SURVEYING

I HEREBY CERTIFY THAT THIS ENGINEERING DOCUMENT WAS PREPARED BY ME OR UNDER MY DIRECT SUPERVISION AND THAT I AM A DULY LICENSED PROFESSIONAL ENGINEER UNDER THE LAWS OF THE STATE OF SOUTH DAKOTA.

MICHAEL R. SHAMSE DATE
MY LICENSE RENEWAL DATE IS MARCH 31, 2010

PRELIMINARY

PROJECT MANAGER

i wireless

APPLICANT/OWNER

SWS, LLC
120 EAST 1st STREET
PO BOX 48
KIMBALL, SD 57355

DRAWN BY	CHK BY	APV BY
KJM	BCH	MRS

SITE NAME

WEST RAPID

WIRELESS SITE NUMBER

SD0265

SUBMITTALS

REV	DATE	DESCRIPTION

DRAWING TITLE

LANDSCAPE PLAN

DRAWING NUMBER

Z-2

JOB NUMBER

01-08-684