09SR090

Rushmore Lions Club Nature Park

Project Number: PR08-6015

8.24.2009

Excavation:
Excavate trail alignment; 6' wide by 4" to 6" depth. Topsoil will be excavated and hauled off site to accomadate trail. Compact subgrade before backfilling.

Trail Surface:
Backfill excavated area with crushed limestone to match existing grade. Finish by compacting aggregate backfill.

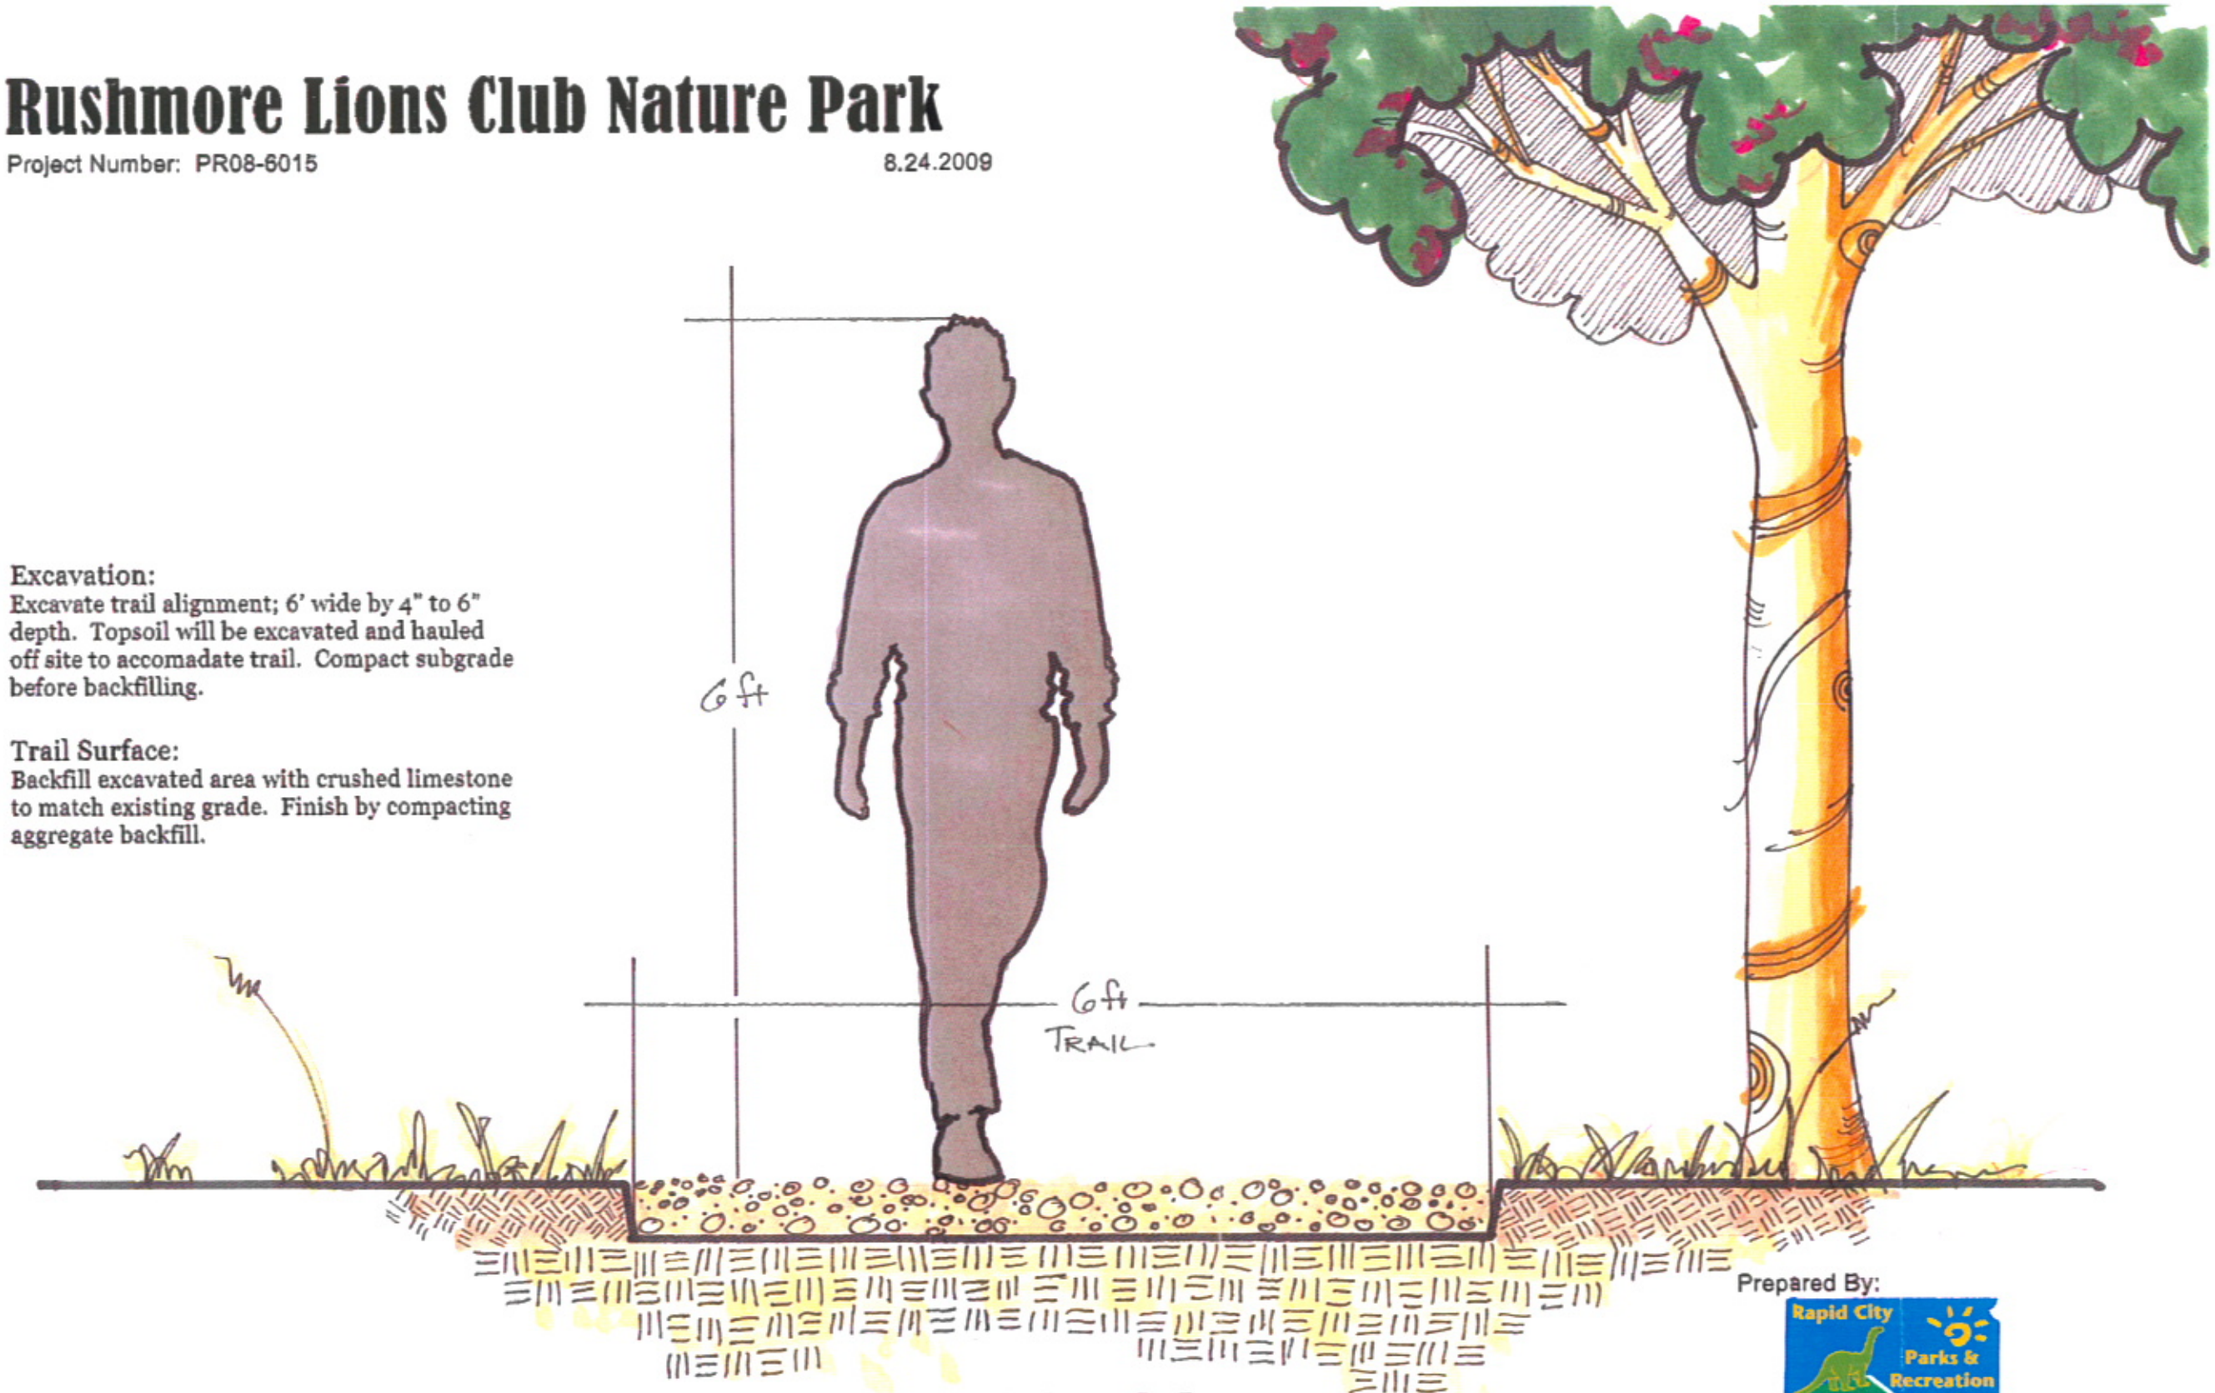

Typical Trail Section

scale: 1" = 1'

Prepared By:

Rapid City Parks & Recreation

Landscape Architecture

PRELIMINARY - NOT FOR CONSTRUCTION

CITY of RAPID CITY
PARKS & RECREATION
LANDSCAPE ARCHITECTURE

Scale: -
Designed By: RLL
Drawn By: RLL
Design Date: Aug. 2008
Print Date:
Internal Job No.: PR08-6015
Surveyed By:
Survey Date:
Revisions:

Rushmore Lions Club Nature Park
Trail Development

Sheet Title: TRAIL DETAIL

Sheet: L2 of 5

Oct 08, 2009 - 11:42am - F:\landscape Architecture\1_Projects\2008-6015_Rushmore Lions Nature Park\509_Drawings\Rushmore Lions Nature Park_03-23-2009.dwg