09SR108

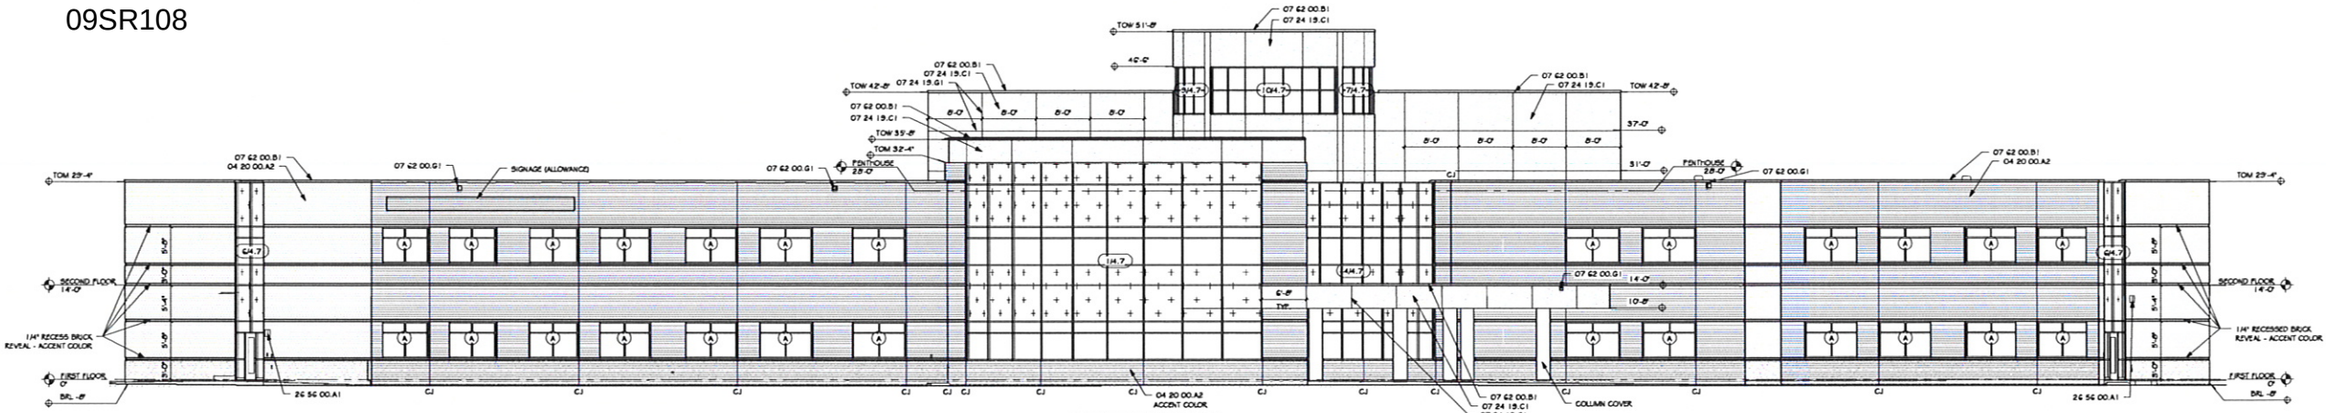

1 / 5.1 SOUTH ELEVATION
SCALE: 1/8" = 1'-0"

KEYNOTES

Key Value	Keynote Text
04 20 00.A2	FACE BRICK, 4"X12" UTILITY
05 51 00.C1	STEEL LADDER (PAINT)
07 24 19.C1	EXTERIOR INSULATION FINISH SYSTEM WITH WATER DRAINAGE
07 24 19.G1	'V' JOINT
07 62 00.B1	PREFINISHED METAL COPING
07 62 00.G1	PREFINISHED METAL OVER-FLOW SCUPPER (INLET FLOW LINE LOCATED 2" ABOVE ROOF DRAIN)
23 37 00.A1	PREFINISHED METAL LOUVER BY MECHANICAL, COLOR SELECTED BY ARCHITECT
26 56 00.A1	LIGHT FIXTURE

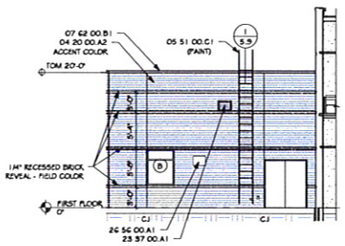

2 / 5.1 WEST ELEVATION - AUDITORIUM
SCALE: 1/8" = 1'-0"

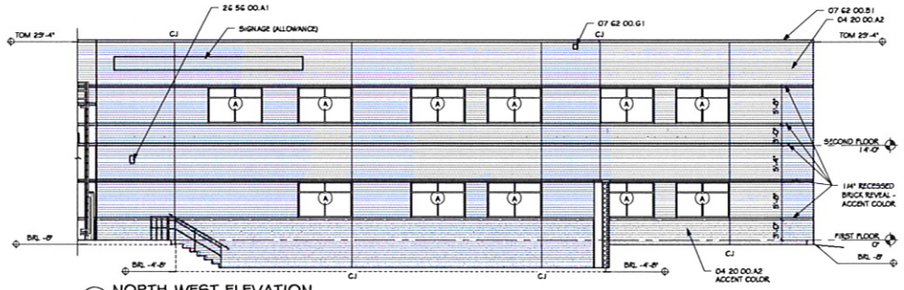

3 / 5.1 NORTH-WEST ELEVATION
SCALE: 1/8" = 1'-0"

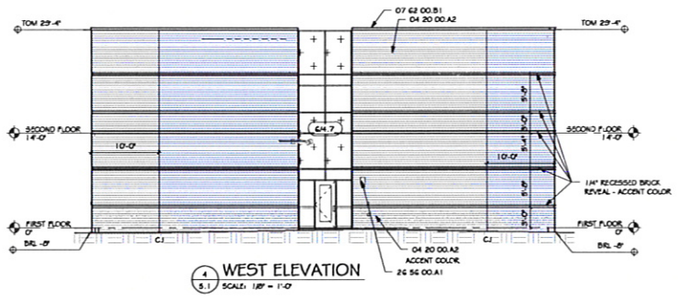

4 / 5.1 WEST ELEVATION
SCALE: 1/8" = 1'-0"

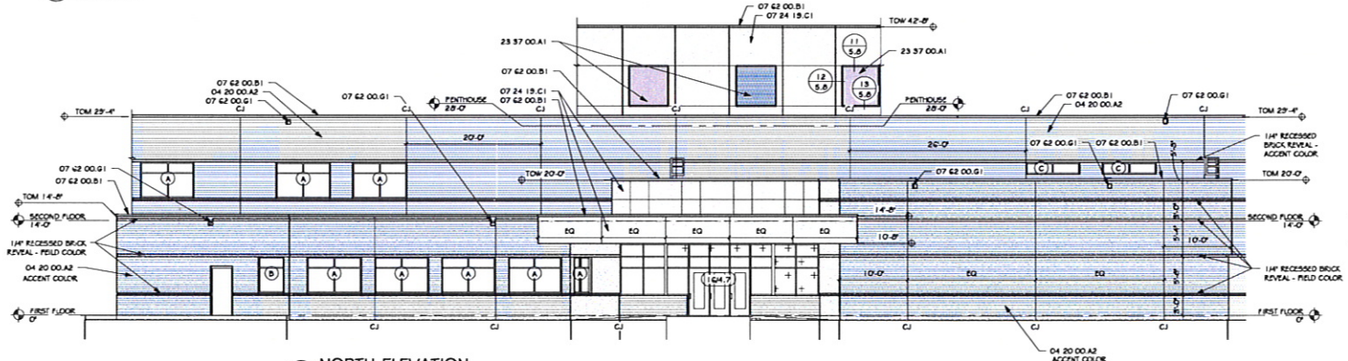

5 / 5.1 NORTH ELEVATION
SCALE: 1/8" = 1'-0"

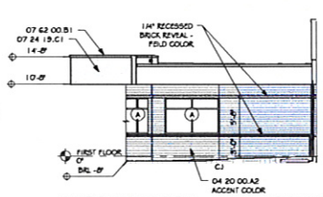

6 / 5.1 WEST ELEVATION - ADMINISTRATION
SCALE: 1/8" = 1'-0"

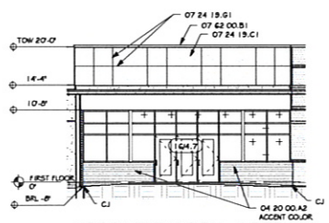

7 / 5.1 NORTH ELEVATION - LOBBY
SCALE: 1/8" = 1'-0"

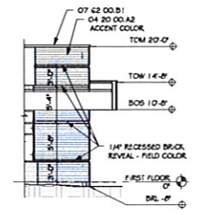

8 / 5.1 EAST ELEVATION - AUDITORIUM
SCALE: 1/8" = 1'-0"

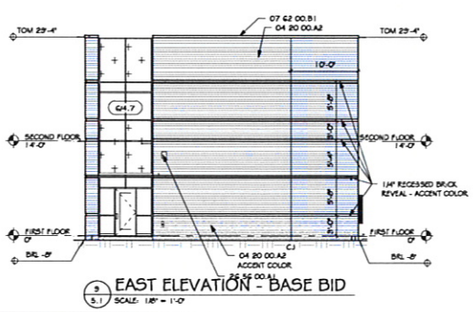

9 / 5.1 EAST ELEVATION - BASE BID
SCALE: 1/8" = 1'-0"

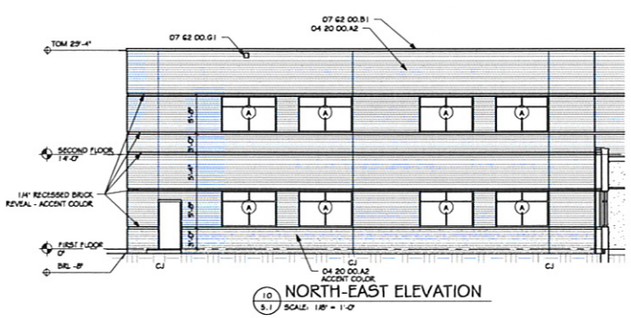

10 / 5.1 NORTH-EAST ELEVATION
SCALE: 1/8" = 1'-0"

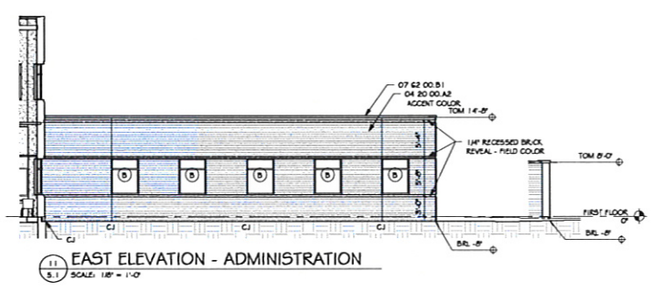

11 / 5.1 EAST ELEVATION - ADMINISTRATION
SCALE: 1/8" = 1'-0"

State of South Dakota
REG. NO. 2964
REGISTERED
DEMPSTER
Registered Architect

BUILDING ENCLOSURE

5.1

project UNIVERSITY CENTER - BLACK HILLS
number 0620.21.45.08 — 0059 R1006-01X
date SEPTEMBER 21, 2009
drawn AJS — checked MD

Architecture Incorporated
415 S. Main Avenue
P.O. Box 2140
Sioux Falls, South Dakota 57101-2140
Phone: (605) 339-1711
Fax: (605) 339-2331

1/1/2009 2:54:30 PM