09SR108

GENERAL PLANTING NOTES

1. CONTRACTOR SHALL LOCATE AND PROTECT ALL EXISTING UTILITIES. CONTRACTOR SHALL REPAIR OR REPLACE ANY DAMAGED UTILITIES AT NO COST TO OWNER.
2. ALL PLANT MATERIAL SHALL CONFORM TO THE GUIDELINES ESTABLISHED BY THE CURRENT AMERICAN STANDARD FOR NURSERY STOCK, PUBLISHED BY THE AMERICAN ASSOCIATION OF NURSERYMEN OR EQUIVALENT.
3. ALL TREE AND SHRUB LOCATIONS SHALL BE STAKED OR LAID OUT BY CONTRACTOR AND APPROVED BY PROJECT LANDSCAPE ARCHITECT.
4. ALL PLANTS SHALL HAVE THE SAME RELATIONSHIP TO FINISHED GRADE AS THE PLANTS ORIGINAL GRADE BEFORE DIGGING.
5. ALL PLANTS AND STAKES SHALL BE SET PLUMB UNLESS OTHERWISE SPECIFIED.
6. ALL PLANTS SHALL BE INSTALLED IN ACCORDANCE WITH ALL DRAWINGS AND SPECIFICATIONS.
7. ALL SHRUB BEDS ARE TO RECEIVE MULCH AS SPECIFIED IN "PLANTS" SECTION 329300 AND AS SHOWN ON SHEET L2.7 TURNING PLAN.
8. CONTRACTOR SHALL PREPARE SOILS PER "PLANTS" SECTION 329300 OF SPECIFICATIONS.
9. PLANTING SEASONS SHALL BE FROM APRIL 15 TO JUNE 15 AND FROM SEPTEMBER 1 TO NOVEMBER 1, UNLESS OTHERWISE DOCUMENTED. EXCEPTIONS SHALL BE COORDINATED THROUGH THE LANDSCAPE ARCHITECT AND OWNER.
10. CONTRACTOR IS RESPONSIBLE FOR MAINTENANCE AND HEALTH OF ALL PLANT MATERIAL, INCLUDING TREES, SHRUBS, PERENNIALS, TURF GRASSES, AND NATIVE GRASSES/ WILDFLOWERS, AND PRIOR TO ACCEPTANCE OF PROJECT AND MAINTENANCE PERIOD IS COMPLETE.
11. ALL PLANTS SHALL BE SPRAYED BY CONTRACTOR WITH AN ANTIDESICCANT WITHIN 24 HOURS OF PLANTING, AND AT THE BEGINNING OF THEIR FIRST WINTER.
12. THE CONTRACTOR SHALL REFER TO THE CONTRACT SPECIFICATIONS AND PLANTING DETAILS FOR ADDITIONAL REQUIREMENTS.
13. THE CONTRACTOR SHALL PROVIDE A ONE (1) YEAR WARRANTY FOR ALL PLANT MATERIAL, UNLESS OTHERWISE INDICATED IN SPECIFICATIONS. REPLACEMENT PLANT MATERIAL IS SUBJECT TO THE SAME (1) YEAR WARRANTY.

EXISTING UTILITIES LOCATIONS:
THE LOCATIONS OF EXISTING UNDERGROUND UTILITIES ARE SHOWN IN AN APPROXIMATE WAY ONLY AND HAVE NOT BEEN INDEPENDENTLY VERIFIED BY THE OWNERS OR ITS REPRESENTATIVE. THE CONTRACTOR SHALL DETERMINE THE EXACT LOCATION OF ALL EXISTING UTILITIES BEFORE COMMENCING WORK, AND AGREES TO BE FULLY RESPONSIBLE FOR ANY AND ALL DAMAGES WHICH MIGHT BE OCCASIONED BY THE CONTRACTOR'S FAILURE TO EXACTLY LOCATE AND PRESERVE ANY AND ALL UNDERGROUND UTILITIES. CONTACT THE SOUTH DAKOTA ONE CALL NOTIFICATION CENTER 2025 CENTRAL POINTE BOULEVARD #310 MENDOTA HEIGHTS, MN 55120
1-800-252-1166

TREE PLANTING SCHEDULE - Reference This Sheet for Locations

QTY	SYMBOL	COMMON NAME	BOTANICAL NAME	SIZE	HEIGHT	COMMENTS
DECIDUOUS TREES						
5	ACG	FLAME AMUR MAPLE	*ACER GINNALA*	1" CAL.		B&B, MINIMUM
23	ACNEG	RED SENSATION® MAPLE	*ACER NEGUNDO 'RED SENSATION'*	1½" CAL.	10'-12' HGT.	B&B, SPACE PER PLANS
33	GLTR2	SHADEMASTER® HONEYLOCUST	*GLEDITSIA TRIACANTHOS 'SHADEMASTER'*	1½" CAL.	10'-12' HGT.	B&B, SPACE PER PLANS
30	POACH	HIGHLAND COTTONWOOD	*POPULUS ACUMINATA X SARGENTII 'HIGHLAND'*	1½" CAL.	10'-12' HGT.	B&B, SPACE PER PLANS
17	POTRE	EUROPEAN ASPEN	*POPULUS TREMULA 'ERECTA'*	1½" CAL.	10'-12' HGT.	B&B, SPACE PER PLANS
12	ROPS2	PURPLE ROBE LOCUST	*ROBINIA PSEUDOACACIA 'PURPLE ROBE'*	1-1½" CAL.		#15 MINIMUM
5	SYRE1	IVORY SILK TREE	*SYRINGA RETICULATA 'IVORY SILK'*	1-1½" CAL.		#15 MINIMUM
11	TICOG	GREENSPIRE® LINDEN	*TILIA CORDATA 'GREENSPIRE'*	1-1½" CAL.		#15 MINIMUM
CONIFEROUS TREES						
10	PIGU	BLACK HILLS SPRUCE	*PICEA GLAUCA 'BLACK HILLS'*	3-4' SPREAD	5' HGT.	B&B
8	PIPO	PONDEROSA PINE	*PINUS PONDEROSA*	3-4' SPREAD	5' HGT.	B&B

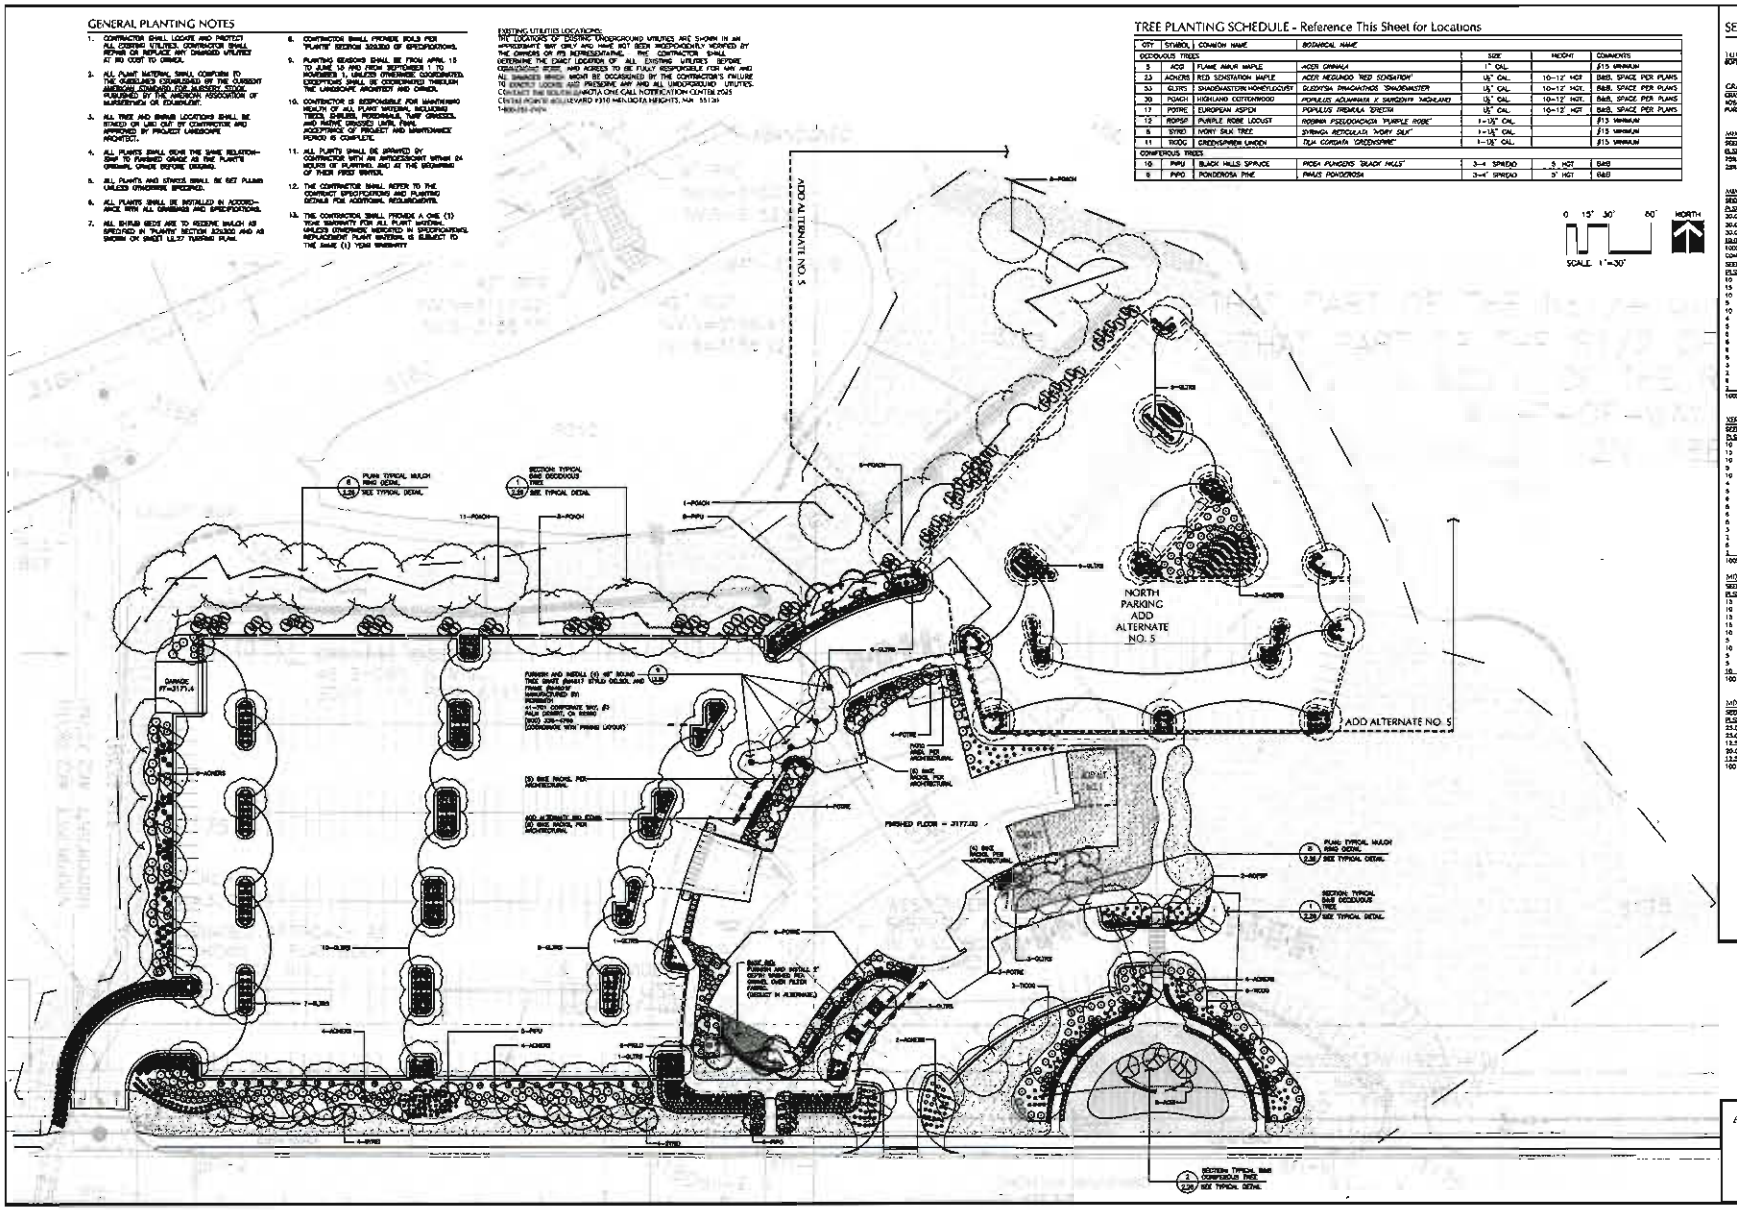

SEED NOTES:

TURF PLUGS:
SOD/PLUGS/SEED, PLUGS:
- SEE TURF AND GRASSES SPECIFICATIONS

GRASS SEED:
GRASS SEEDS: FRESH, CLEAN, DRY, NEW-CROP SEED COMPLYING WITH AOSA'S "ANNUAL OF SEED TECHNOLOGY'S RULES FOR TESTING SEEDS" FOR PURITY AND GERMINATION TOLERANCES.
- SEE TURF AND GRASSES SPECIFICATIONS

MIX #1 - BUFFALO GRASS LAWN
SEED APPLICATION RATE: 4 PLS LB/1000 S.F

PLS%	SEED
70%	BLADE DACTYLOIDES "BOWIE" - BOWIE BUFFALO GRASS
28%	BLUE GRAMA BAD RIVER

MIX #2 - BLUE GRAMA MEADOW SEED:
SEED APPLICATION RATE: 1 PLS LB/1000 S.F

PLS%	SEED
30.00	BLUE GRAMA BAD RIVER
30.00	SIDE-OATS GRAMA "PIONEER"
30.00	LITTLE BLUESTEM
10.00	ALKALI SACATON GRASS
100%	

COMBINED WITH:
SEED APPLICATION RATE: 4-6 OZ PLS/1000 SQ.FT.

PLS%	SPECIES:	
10	PURPLE PRAIRIE CLOVER	DALEA PURPUREA
15	PLAINSMUSTARD	GALLARDIA ARISTATA
10	BLUE FLAX	LINUM PERENNE V. LEWISII
5	MEADOWRUE	THALICTRUM CANADENSIS
10	PRAIRIE CONEFLOWER	RATIBIDA COLUMNARIFERA
4	WESTERN YARROW	ACHILLEA MILLEFOLIUM OCCIDENTALIS
5	NEW ENGLAND ASTER	ASTER NOVAE-ANGLIAE
8	PURPLE CONEFLOWER	ECHINACEA ANGUSTIFOLIA
6	FALSE SUNFLOWER	HELIANTHELLA QUINQUENERVIS
6	BLACKEYED SUSAN	RUDBECKIA HIRTA
5	WHITE PRAIRIE CLOVER	DALEA CANDIDA
3	WILD BERGAMOT	MONARDA FISTULOSA
1	PASQUEFLOWER	ANEMONE PATENS
6	SHELL-LEAF PENSTEMON	PENSTEMON GRANDIFLORUS
1	PRAIRIE BLAZINGSTAR	LIATRIS PYCNOSTACHYA
100%		

XERISCAPE WILDFLOWER MIX:
SEED APPLICATION RATE: 4-6 OZ PLS/1000 SQ.FT.

PLS%	SEED:	
10	PURPLE PRAIRIE CLOVER	DALEA PURPUREA
13	BLANKETFLOWER	GALLARDIA ARISTATA
10	BLUE FLAX	LINUM PERENNE V. LEWISII
9	MEADOWRUE	THALICTRUM CANADENSIS
10	PRAIRIE CONEFLOWER	RATIBIDA COLUMNARIFERA
4	WESTERN YARROW	ACHILLEA MILLEFOLIUM OCCIDENTALIS
5	NEW ENGLAND ASTER	ASTER NOVAE-ANGLIAE
8	PURPLE CONEFLOWER	ECHINACEA ANGUSTIFOLIA
6	FALSE SUNFLOWER	HELIANTHELLA QUINQUENERVIS
6	BLACKEYED SUSAN	RUDBECKIA HIRTA
5	WHITE PRAIRIE CLOVER	DALEA CANDIDA
3	WILD BERGAMOT	MONARDA FISTULOSA
1	PASQUEFLOWER	ANEMONE PATENS
6	SHELL-LEAF PENSTEMON	PENSTEMON GRANDIFLORUS
1	PRAIRIE BLAZINGSTAR	LIATRIS PYCNOSTACHYA
100%		

MIX #3 - GENERAL MESC SEED:
SEED APPLICATION RATE: 2 PLS LB/1000 S.F

PLS%	SEED	
15	BAD RIVER BLUE GRAMA	BOUTELOUA GRACILIS
10	BOUNCE'S LITTLE BLUESTEM	SCHIZACHYRIUM SCOPARIUM
15	ROSANA WESTERN WHEATGRASS	PASCOPYRUM SMITHII
15	DAWN CANADA BLUEGRASS	POA COMPRESSA
10	RENDAN SLENDER WHEATGRASS	ELYMUS TRACHYCAULUS
5	MANDAN CANADA WILDRYE	ELYMUS CANADENSIS
10	PICNIC BOOSAYS GRAMA	BOUTELOUA CURTIPENDULA
5	ROCKY MOUNTAIN FESCUE	FESTUCA SARMENTANA
5	LYMAN GREEN NEEDLEGRASS	STIPA VIRIDULA
10	ANNUAL RYEGRASS	LOLIUM MULTIFLORUM
100 %		

MIX #4 POND OVERSEED: (USE ONLY OVER WET POND AREAS)
SEED APPLICATION RATE: 2 PLS LB/1000 S.F

PLS%	SEED
25.00	BIG BLUESTEM
25.00	CANADA WILD RYE
15.00	PRAIRIE DROPSEED
20.00	COREOPSIS
15.00	PRAIRIE SAND REED
100 %	

Wyss Associates, Inc.
Golf Course Architecture
Landscape Architecture
Parks & Recreation Design
729 Sixth Street - Rapid City, South Dakota 57701-3870
Ph. 605.348.2268 Fax 605.348.8509
email: info@wyss-assoc.com

OVERALL PLANTING PLAN

5/21/2009 10:00:00 AM

2.23

Architecture Incorporated
415 S. Main Avenue
P.O. Box 2140
Sioux Falls, South Dakota 57101-2140
Phone (605) 339-1711
Fax (605) 339-2331