09SR117

PROPOSED LEGEND

- HYDRANT
- GATE VALVE
- POST INDICATOR VALVE (P.I.V.)
- CURB STOP
- THRUSTBLOCK
- TEE
- 90° BEND
- CLEAN OUT
- TYPE "B" INLET
- TYPE "A" INLET
- HANDICAP HARRIANO
- HANDICAP ACCESS
- SPILL CURB & GUTTER
- STANDARD CURB & GUTTER
- REINFORCED FOC SECTION
- 8" PVC — WATER LINE
- 8" PVC / 18" RCP — SANITARY SEWER LINE
- STORM SEWER LINE
- PROPERTY LINE
- RIGHT-OF-WAY LINE
- 3160 — MAJOR CONTOUR
- MINOR CONTOUR
- 5.1 — SLOPE INDICATOR

EXISTING LEGEND

- FIRE HYDRANT
- GATE VALVE
- CURB STOP
- POWER POLE
- SANITARY SEWER MANHOLE
- CLEAN OUT
- TYPE "B" INLET
- SANITARY SEWER LINE
- WATER LINE
- STORM SEWER LINE
- TELEPHONE LINE
- OVERHEAD POWER LINE
- POWER LINE
- PROPERTY LINE
- SECTION LINE
- QUARTER LINE
- SIXTEENTH LINE
- EASEMENT LINE
- BARBED WIRE FENCE
- WOOD FENCE
- 3358 — MAJOR CONTOUR
- MINOR CONTOUR
- FOUND PROPERTY CORNER

SURVEYOR'S NOTES

1) THE TOPOGRAPHY SHOWN IS OF EXISTING GROUND AND EXISTING LAND FEATURES AS OF MARCH 2007. WELLS, OTHERWISE NOTED, UTILITY LOCATIONS SHOWN ARE BASED ON FIELD MARKED LOCATIONS.
2) COORDINATES SHOWN ARE BASED ON THE SOUTH DAKOTA STATE PLANE COORDINATE SYSTEM SOUTH ZONE, NAD 83/96.
3) ELEVATIONS ARE BASED ON NGVD 29.
4) CONTOUR INTERVAL IS 1. FOR EXISTING CONTOURS AND PROPOSED CONTOURS.

CONTROL POINT LOCATIONS

MONUMENTATION	NORTHING	EASTING	ELEVATION
CP 15	616662.63	1181826.64	3437.08
CP 16	615257.61	1182235.16	3399.21
CP 78	615253.61	1182267.62	3374.18

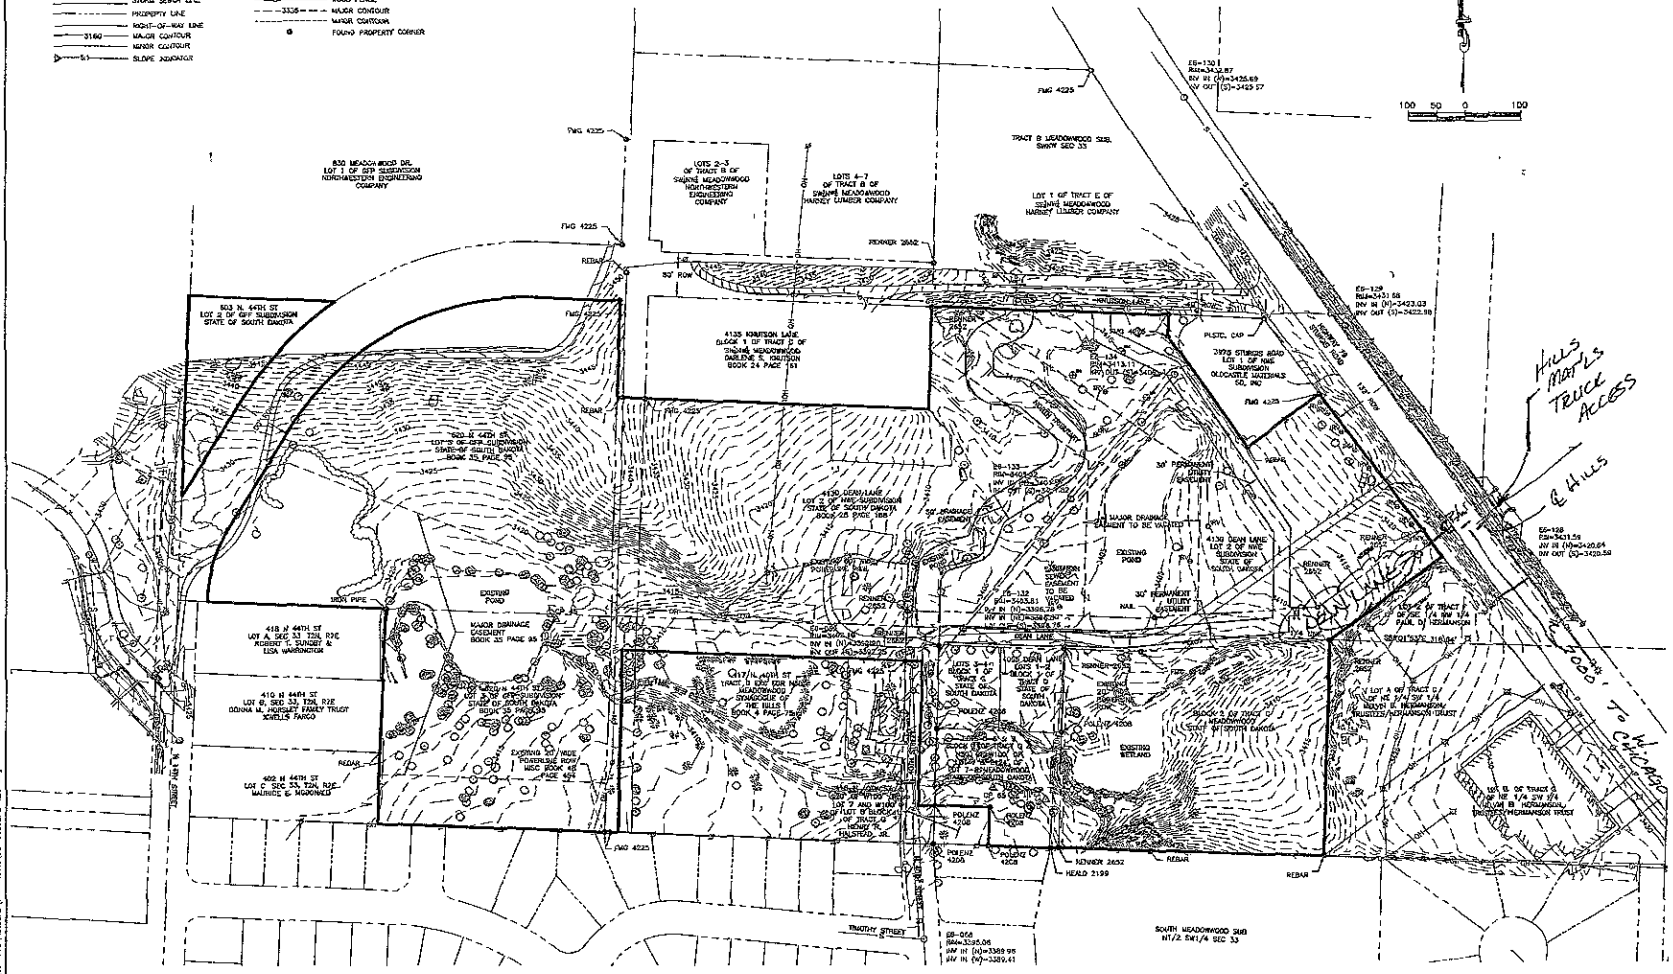

ARCHITECT:

ARCHITECTURE INTERNATIONAL

BRINGING ARCHITECTURE TO YOUR WORLD

CIVIL ENGINEER

Ferber Engineering Company, Inc.

CONTACT: DAVE MICK

STRUCTURAL ENGINEER

2802 West Main
Suite C
Rapid City, South Dakota 57702
605.343.9606

Albertson Engineering Inc

CONTACT DAVID LEPPERT

MECHANICAL/ELECTRICAL ENGINEER

WPE WEST PLAINS ENGINEERING, INC.

1760 RAND ROAD • RAPID CITY SD 57703
PHONE: 605.342.2400 • FAX: 605.342.0480

CONTACT MICHAEL HEINRICH
DARIN BECKLOFF

LANDSCAPE ARCHITECT

Wyss Associates, Inc.
229 8th Street
Rapid City, South Dakota 57701
Phone 605.348.7268 fax 605.348.6506

CONTACT MATT FRIDELL

DATE NOVEMBER 12, 2009

PROJECT MANAGER JAMES LUSHBOUGH

PROJECT NUMBER 2005-017

REGISTERED PROFESSIONAL ENGINEER

OUTDOOR CAMPUS

RAPID CITY, SOUTH DAKOTA

TOPOGRAPHIC MAP

C1.01

11-12-09 P:\09-110\AutoCAD\PlanSheets\09-110DPO-alt2.dwg