RECEIVED
10PL011
MAR 15 2010
Rapid City Growth
Management Department

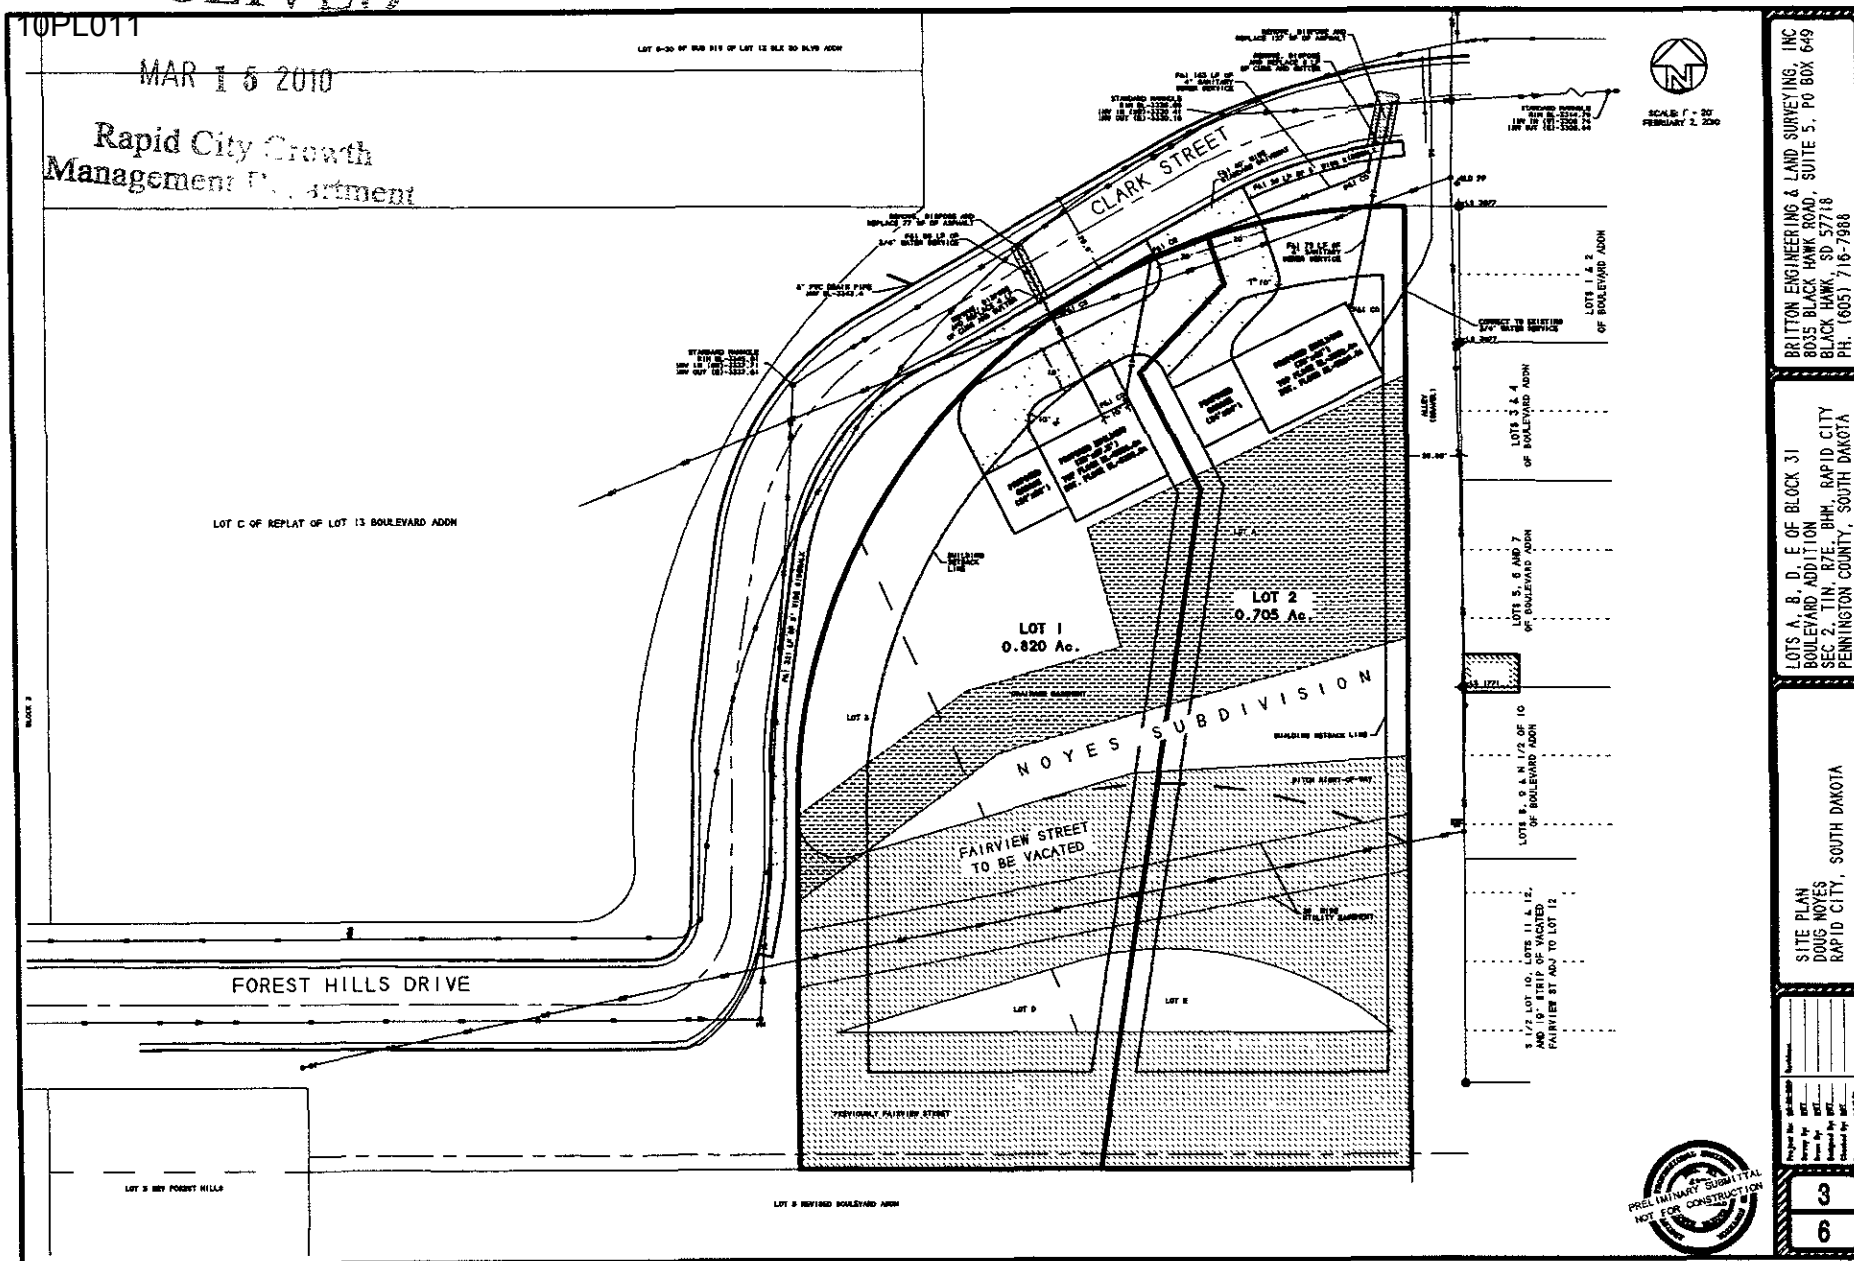

BRITTON ENGINEERING & LAND SURVEYING, INC
8035 BLACK HAWK ROAD, SUITE 5, PO BOX 649
BLACK HAWK, SD 57718
PH. (605) 716-7988

LOTS A, B, D, E OF BLOCK 31
BOULEVARD ADDITION
SEC 2, T1N, R7E, BHM, RAPID CITY
PENNINGTON COUNTY, SOUTH DAKOTA

SITE PLAN
DOUG NOYES
RAPID CITY, SOUTH DAKOTA

PRELIMINARY SUBMITTAL
NOT FOR CONSTRUCTION

C:\GENCADD3\GXD\NOYES\2010\SHEET 3.GXD