10SR022

EXISTING UTILITIES LOCATIONS
THE LOCATIONS OF EXISTING UNDERGROUND UTILITIES ARE SHOWN IN AN APPROXIMATE WAY ONLY AND HAVE NOT BEEN INDEPENDENTLY VERIFIED BY THE OWNERS OR ITS REPRESENTATIVE. THE CONTRACTOR SHALL DETERMINE THE EXACT LOCATION OF ALL EXISTING UTILITIES BEFORE COMMENCING WORK, AND AGREES TO BE FULLY RESPONSIBLE FOR ANY AND ALL DAMAGES WHICH MIGHT BE OCCASIONED BY THE CONTRACTOR'S FAILURE TO EXACTLY LOCATE AND PRESERVE ANY AND ALL UNDERGROUND UTILITIES
CONTACT THE SOUTH DAKOTA ONE CALL NOTIFICATION CENTER 2025 CENTRE POINTE BOULEVARD #310 MENDOTA HEIGHTS, MN 55120
1-800-781-7474

TREE PLANTING SCHEDULE - Reference This Sheet for Locations

QTY	SYMBOL	COMMON NAME	BOTANICAL NAME	SIZE	HEIGHT	COMMENTS
DECIDUOUS TREES						
11	GLTRS	SHADEMASTER® HONEYLOCUST	*GLEDITSIA TRIACANTHOS 'SHADEMASTER'*	1½" CAL	10-12' HGT	B&B, SPACE PER PLANS
7	POTR	QUAKING ASPEN	*POPULUS TREMULOIDES*	1½" CAL	10-12' HGT	B&B, SPACE PER PLANS
1	POTRM	QUAKING ASPEN	*POPULUS TREMULOIDES 'MULTI'*	1½" CAL	10-12' HGT	MULTI STEMMED
CONIFEROUS TREES						
25	PIGLD	BLACK HILLS SPRUCE	*PICEA GLAUCA 'DENSATA'*	3-4' SPREAD	10'-12' HGT.	B&B
59	PIPO	PONDEROSA PINE	*PINUS PONDEROSA*	3-4' SPREAD	10'-12' HGT	B&B

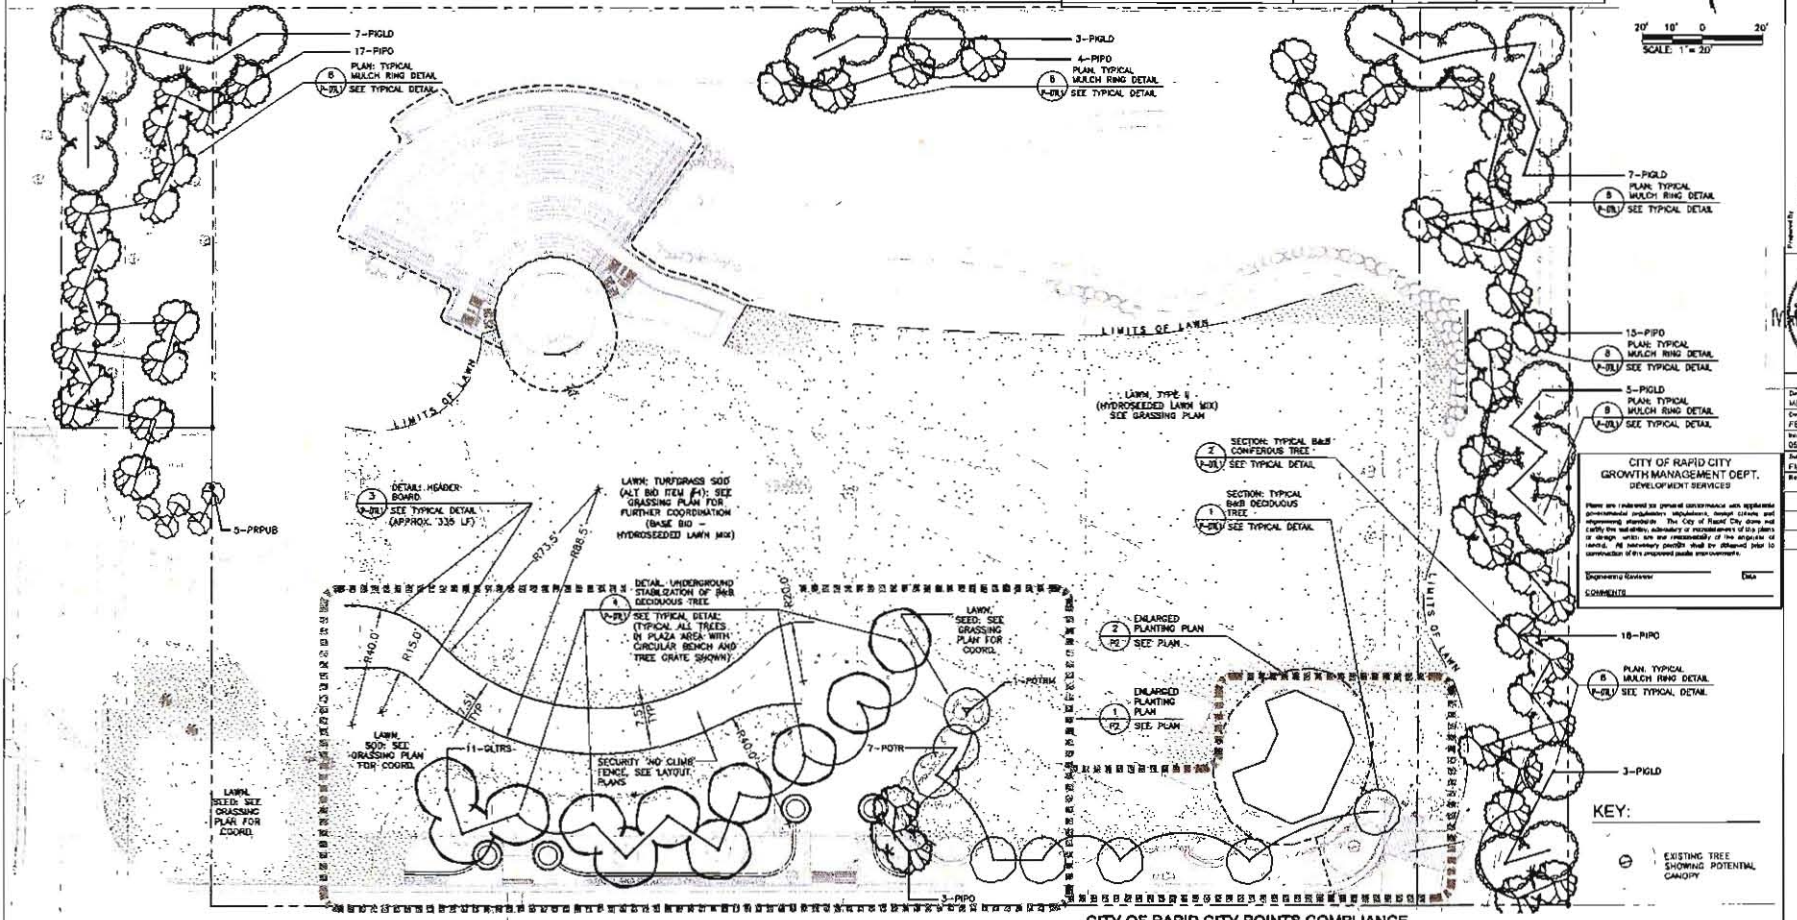

CITY OF RAPID CITY
GROWTH MANAGEMENT DEPT.
DEVELOPMENT SERVICES

Engineering Reviewer Date
COMMENTS

GENERAL PLANTING NOTES

1. CONTRACTOR SHALL LOCATE AND PROTECT ALL EXISTING UTILITIES. CONTRACTOR SHALL REPAIR OR REPLACE ANY DAMAGED UTILITIES AT NO COST TO OWNER
2. ALL PLANT MATERIAL SHALL CONFORM TO THE GUIDELINES ESTABLISHED BY THE CURRENT AMERICAN STANDARD FOR NURSERY STOCK, PUBLISHED BY THE AMERICAN ASSOCIATION OF NURSERYMEN OR EQUIVALENT.
3. ALL TREE AND SHRUB LOCATIONS SHALL BE STAKED OR LAID OUT BY CONTRACTOR AND APPROVED BY PROJECT LANDSCAPE ARCHITECT
4. ALL PLANTS SHALL BEAR THE SAME RELATIONSHIP TO FINISHED GRADE AS THE PLANT'S ORIGINAL GRADE BEFORE DIGGING
5. ALL PLANTS AND STAKES SHALL BE SET PLUMB UNLESS OTHERWISE SPECIFIED
6. ALL PLANTS SHALL BE INSTALLED IN ACCORDANCE WITH ALL DRAWINGS AND SPECIFICATIONS
7. ALL SHRUB BEDS ARE TO RECEIVE MULCH AS SPECIFIED IN 'PLANTS' SECTION 329300 AND AS SHOWN ON SHEET L2.27 TURFING PLAN
8. CONTRACTOR SHALL PROVIDE SOILS PER 'PLANTS' SECTION 329300 OF SPECIFICATIONS.
9. PLANTING SEASONS SHALL BE FROM APRIL 15 TO JUNE 15 AND FROM SEPTEMBER 1 TO NOVEMBER 1, UNLESS OTHERWISE COORDINATED. EXCEPTIONS SHALL BE COORDINATED THROUGH THE LANDSCAPE ARCHITECT AND OWNER.
10. CONTRACTOR IS RESPONSIBLE FOR MAINTAINING HEALTH OF ALL PLANT MATERIAL, INCLUDING TREES, SHRUBS, PERENNIALS, TURF GRASSES, AND NATIVE GRASSES UNTIL FINAL ACCEPTANCE OF PROJECT AND MAINTENANCE PERIOD IS COMPLETE.
11. ALL PLANTS SHALL BE SPRAYED BY CONTRACTOR WITH AN ANTIDESSICANT WITHIN 24 HOURS OF PLANTING AND AT THE BEGINNING OF THEIR FIRST WINTER
12. THE CONTRACTOR SHALL REFER TO THE CONTRACT SPECIFICATIONS AND PLANTING DETAILS FOR ADDITIONAL REQUIREMENTS.
13. THE CONTRACTOR SHALL PROVIDE A ONE (1) YEAR WARRANTY FOR ALL PLANT MATERIAL UNLESS OTHERWISE INDICATED IN SPECIFICATIONS. REPLACEMENT PLANT MATERIAL IS SUBJECT TO THE SAME (1) YEAR WARRANTY

CITY OF RAPID CITY POINTS COMPLIANCE

PROPERTY SQUARE FOOTAGE		142,047 SQ. FT
STRUCTURE SQUARE FOOTAGE		6,525 SQ FT.
LANDSCAPE POINTS REQUIRED		135,522 POINTS
DESCRIPTION	UNITS/POINTS GIVEN	TOTAL POINTS
TURF AREA	5,676 S.Y @ 10 PTS / S.Y.	56,760 PTS.
MEDIUM DECIDUOUS TREES	11 @ 1000 PTS EA.	11,000 PTS
SMALL DECIDUOUS TREES	8 @ 500 PTS EA.	4,000 PTS
CONIFEROUS TREES	80 @ 2000 PTS EA.	160,000 PTS.
DECIDUOUS SHRUBS	72 @ 250 PTS EA.	18,000 PTS.
GROUNDCOVER	701 S.Y @ 100 PTS/S.Y.	70,100 PTS.
POINTS PROVIDED		319,860 PTS.

Prepared for: Public Works, City of Rapid City, Parks & Recreation Department

Prepared by: Wyss Associates, Inc. Landscape Architecture, Golf Course Architecture, Parks & Recreation Design
728 South Sunset Road, Suite 200, Brookfield, WI 53005-5938
Phone: 262-784-9000 Fax: 262-784-9006
email: info@wyssassociates.com

REGISTERED LANDSCAPE ARCHITECT
MATTHEW WYSS
NORTH DAKOTA

Designed By: MDF / PHW	Drawn By: CMW / AKW
Design Date: FEB 2010	Print Date: 02-26-10
Internal Job No: 05113.2	
Surveyed By: EMC, Inc	Survey Date: AUG 2009
Revisions	

POWWOW GARDENS & ART MARKET

PROJECT NO. RC06-180/00703

Sheet Title: PLANTING PLAN

Sheet: P1 of 21