10PD043

HERMANSON EGGE ENGINEERING, INC.

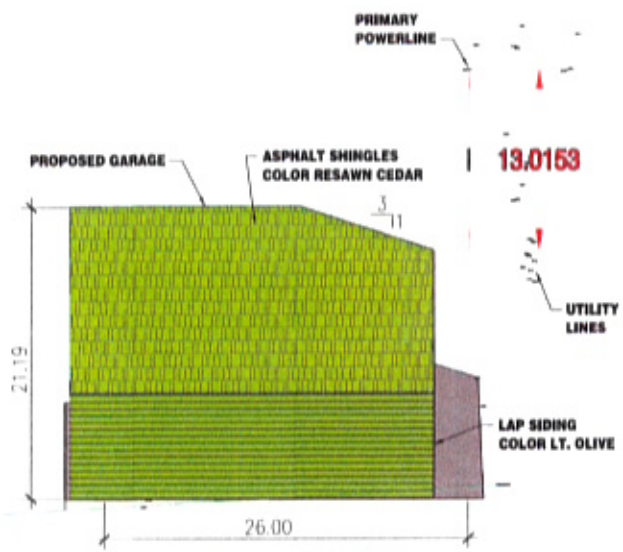

EAST ELEVATION

SCALE - 1" - 4'-0"

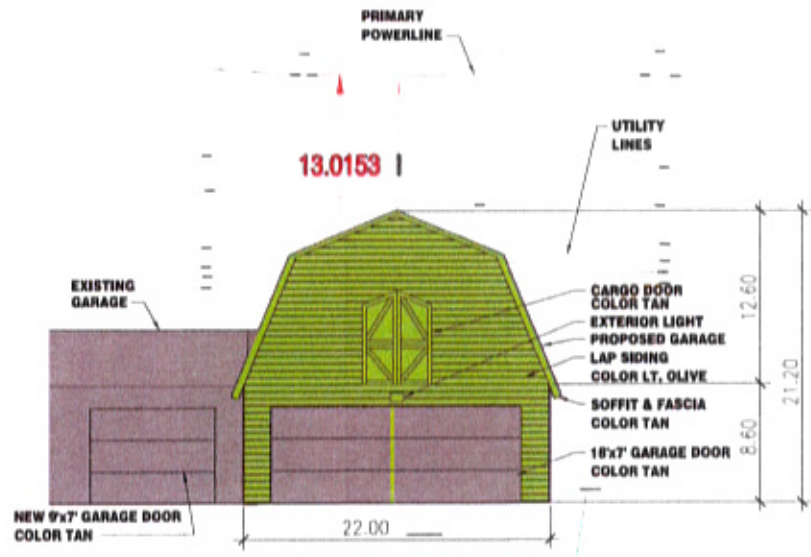

SOUTH ELEVATION

SCALE - 1" - 4'-0"

RECEIVED

MAY 28 2010

Rapid City Growth Management Department

PROPOSED GARAGE ADDITION

BUILDING ELEVATION

PROJECT NO DRAWING NO

DATE

SCALE: AS SHOWN

ELEV1

If this drawing is not 24" x 36" it is a reduced print