10PD037

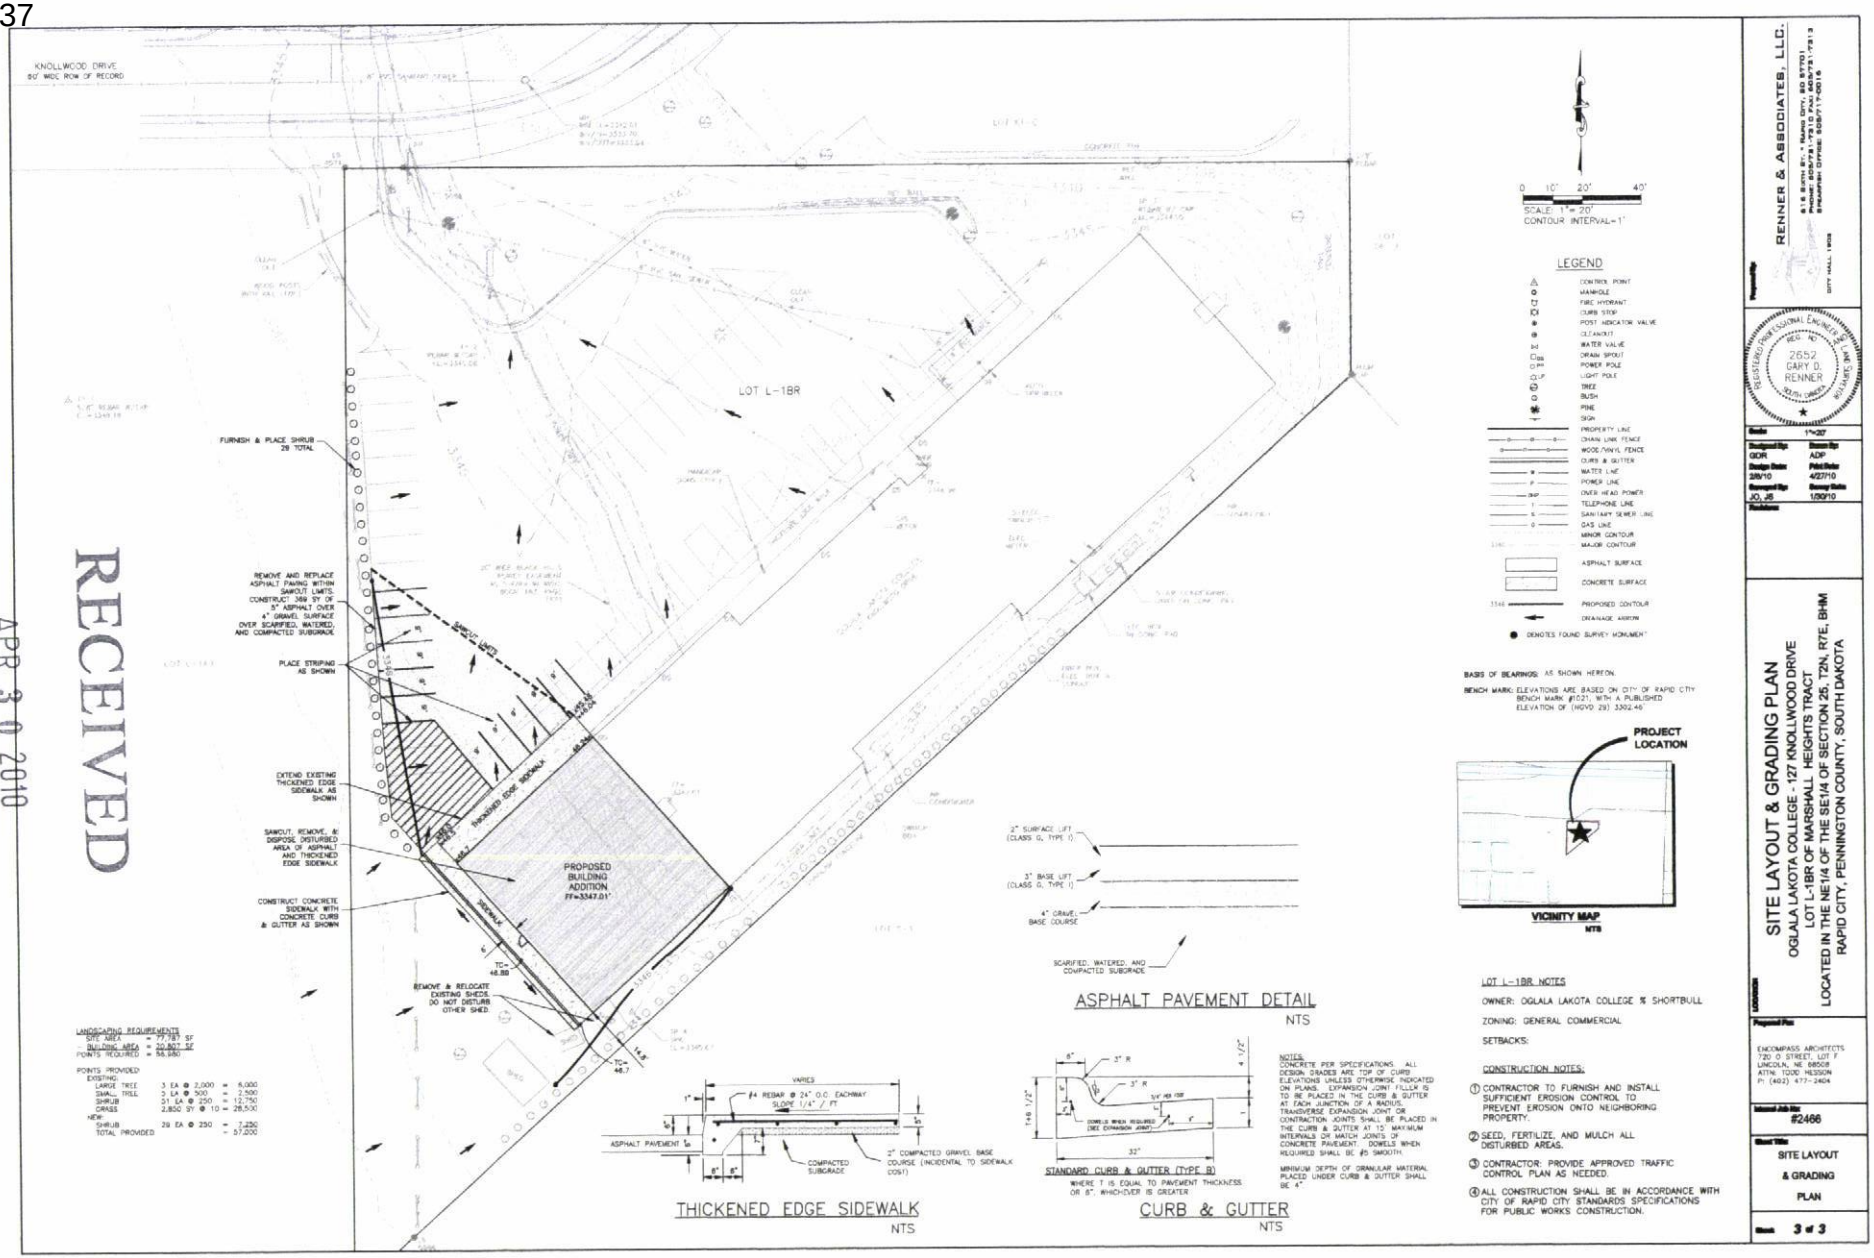

RECEIVED
APR 30 2010
Rapid City Growth
Management Department

RENNER & ASSOCIATES, LLC.
815 E. 8th St. • Rapid City, SD 57701
PH: 605-721-1913 FAX: 605-721-1913
BRANCH OFFICE: 605-717-0016
CITY HALL, 1 STOP

REGISTERED PROFESSIONAL ENGINEER
2652
GARY D. RENNER
SOUTH DAKOTA

Scale: 1"=20'
Designed By: GDR
Drawn By: ADP
Design Date: 2/9/10
Print Date: 4/27/10
Reviewed By: JO, JS
Survey Date: 1/30/10

SITE LAYOUT & GRADING PLAN
OGLALA LAKOTA COLLEGE - 127 KNOLLWOOD DRIVE
LOT L-1BR OF MARSHALL HEIGHTS TRACT
LOCATED IN THE NE1/4 OF THE SE1/4 OF SECTION 25, T2N, R7E, BHM
RAPID CITY, PENNINGTON COUNTY, SOUTH DAKOTA

Prepared For:
ENCOMPASS ARCHITECTS
720 O STREET, LOT F
LINCOLN, NE 68508
ATTN: TODD HESSON
PH: (402) 477-2404

Renner Job No: #2466

Sheet Title: SITE LAYOUT & GRADING PLAN

Sheet: 3 of 3