10PD048

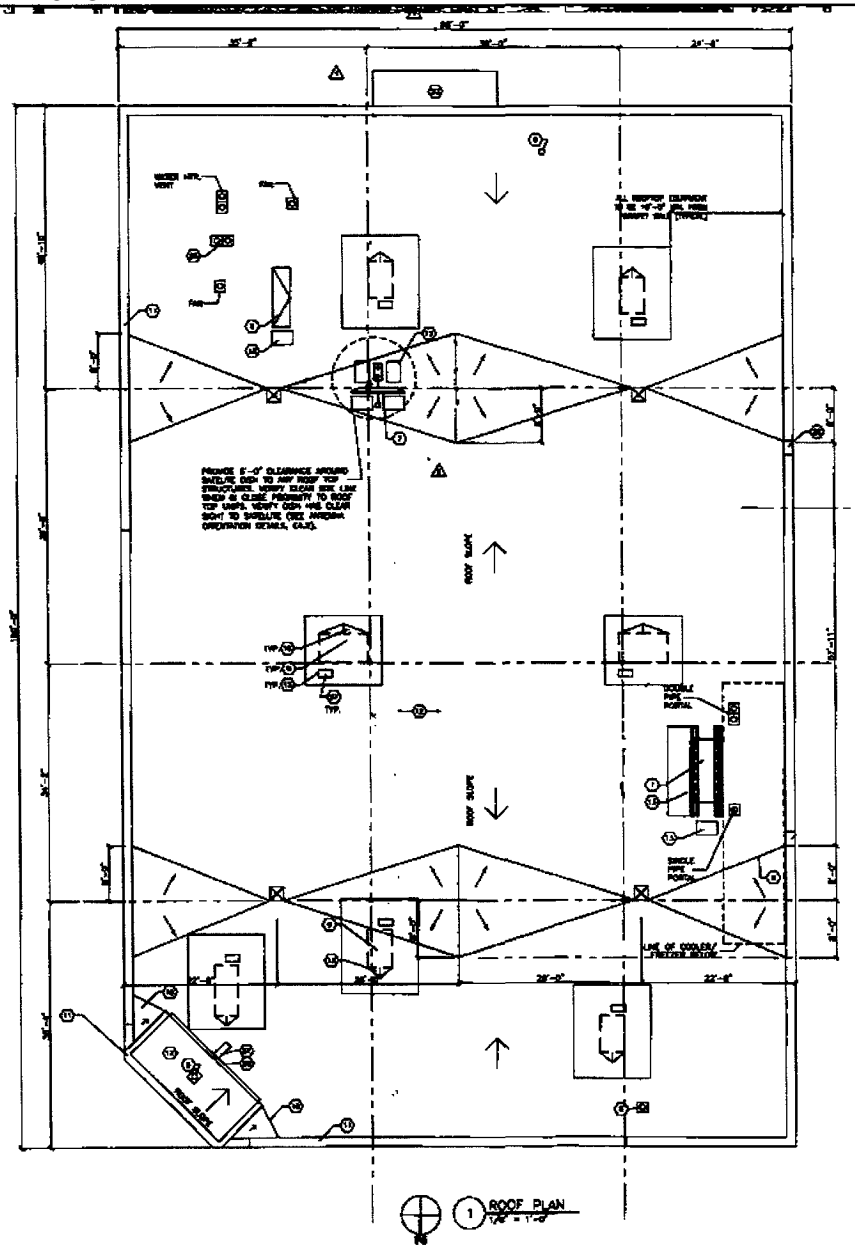

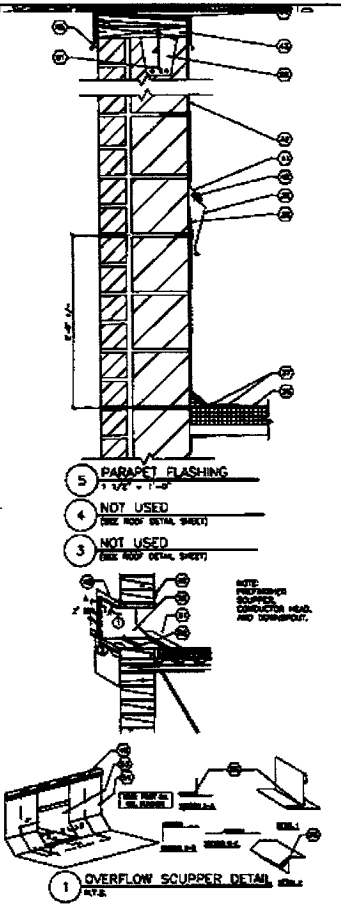

COMPRESSOR UNIT. SEE DETAIL 1/A4.5 AND SHEET M1.1.
PIPE PENETRATION THROUGH ROOF DIRECTLY OVER COOLER/ FREEZER. SEE DETAIL 1/A4.5 AND 5/A5.1.
ROOF DRAINAGE. SEE DETAIL 4/A2.1 AND SHEET M1.1.
(FOR STORES 10/09 SEE, SEE METAL PANEL.)
ROOF HYDRANTING HOSE. SECURE TO STRUCTURE (SEE DETAIL 2/A5.1)
VENT THROUGH ROOF, SEE PLUMBING PLAN ON SHEET P1.1. SEE DETAIL 4, THIS SHEET.
ROOF TOP HVAC UNIT. SEE DETAIL 6/A1.4 AND SHEETS M1.1 AND M2.1.
SATELLITE DISH ANTENNA. SEE SHEET E0.1 OR E0.2.
ROOF SCUTTLE. SEE DETAIL 4,5/A4.5. COORDINATE JOIST SPACING TO LADDER LOCATION.
ROOF BRACE WITH SLOPING SLAB PANS (WHERE APPLICABLE). SEE CRITERIA NOTE #5.
N/A
PARAPET WITH SHEET METAL COPING. SEE SHEET A2.1 AND A2.2.
MEMBRANE ROOF, PROPER ROOF
CRICKET WITH DISCHARGE TO STORM SEWER SYSTEM IS REQUIRED.
ROOFTOP WALKWAY PADS TO BE PLACED AROUND ALL ROOFTOP EQUIPMENT.
N/A
N/A
PARAPET CRICKETS AT ALL CURBS.
OSHA COMPLIANT LADDER. SEE SHEET A2.2.
PLYWOOD CRICKET BUILT UP TO COPING.
N/A
FLUE ROOF VENT
OVERFLOW SCUPPER, SIZE AND QUANTITY AS REQUIRED BY REGIONAL RAINFALL (DOWNSPOUTS IN OMNI CLIMATIC) SEE NOTE #5).
TAPE SEAMING ROOF.
FLUE
ROOF SYSTEM.
SEAM, AS REQUIRED.
KEYED NOTES (30) THRU (40) NOT USED.
COUNTER FLASHING.
REMEMBER SHEET METAL COUNTER FLASHING.
FASTENERS.
SHEET METAL RIDGE.
SCREW W/NEOPRENE GASKET.
SLOPED SHEET METAL PARAPET CAP.
CONTINUOUS FRESE CLEAT
SEAL
N/A
N/A
GALVANIZED SHEET METAL COUNTERFLASHING.
TERMINATE STEEL THRU WALL UNDER BOTTOM OF OPENING LOWER THAN COMPLETED ROOF TO ENSURE DRAINAGE.
ROOF SIDE OF SCUPPER.
SCUPPER STOP.
12"W X 12"H OPENING.
FLASHING AT ROOF SIDE OF SCUPPER.
SOLDER (TYP.).
ROOF VENT.
COUNTER & DOWNSPOUT.
GALVANIZED "W" PANEL W/ END CLOSURES.
8" ROOF BEAM W/ 2 #4 BARS CONT. FILL CMU W/ GROUT.
MASONRY ANCHOR BOLTS @ 4'-0" O.C.

Walgreens
FACILITIES PLANNING, DESIGN, & ENGINEERING
106 WILMOT ROAD
DEERFIELD, IL 60015-4616

STORE NUMBER 09512
PROJECT NAME
WALGREENS STORE
1125 NORTH LA CROSSE STREET
RAPID CITY, SD

DRAWING TITLE
ROOF PLAN AND DETAILS

CADD PLOT 09512-AS1-BW-03MAR10	SCALE 1/8"=1'-0"	DRAWING NO A1.3
VOID PLOT	DRAWN BY S. HESTER	
SUPERSEDES PLAN DATED	DATE 03/03/10	
	REVIEWED BY	OF DWGS

JAMIE MOORE 3/10/2010 7:38 AM J:\PAT\DATA_ARCHITECTURE\DECK AND MISC\SOUTH DAKOTA DECK AND MISC\09512 3 AIA TO\09512-A1-BW-03MAR10