10UR021

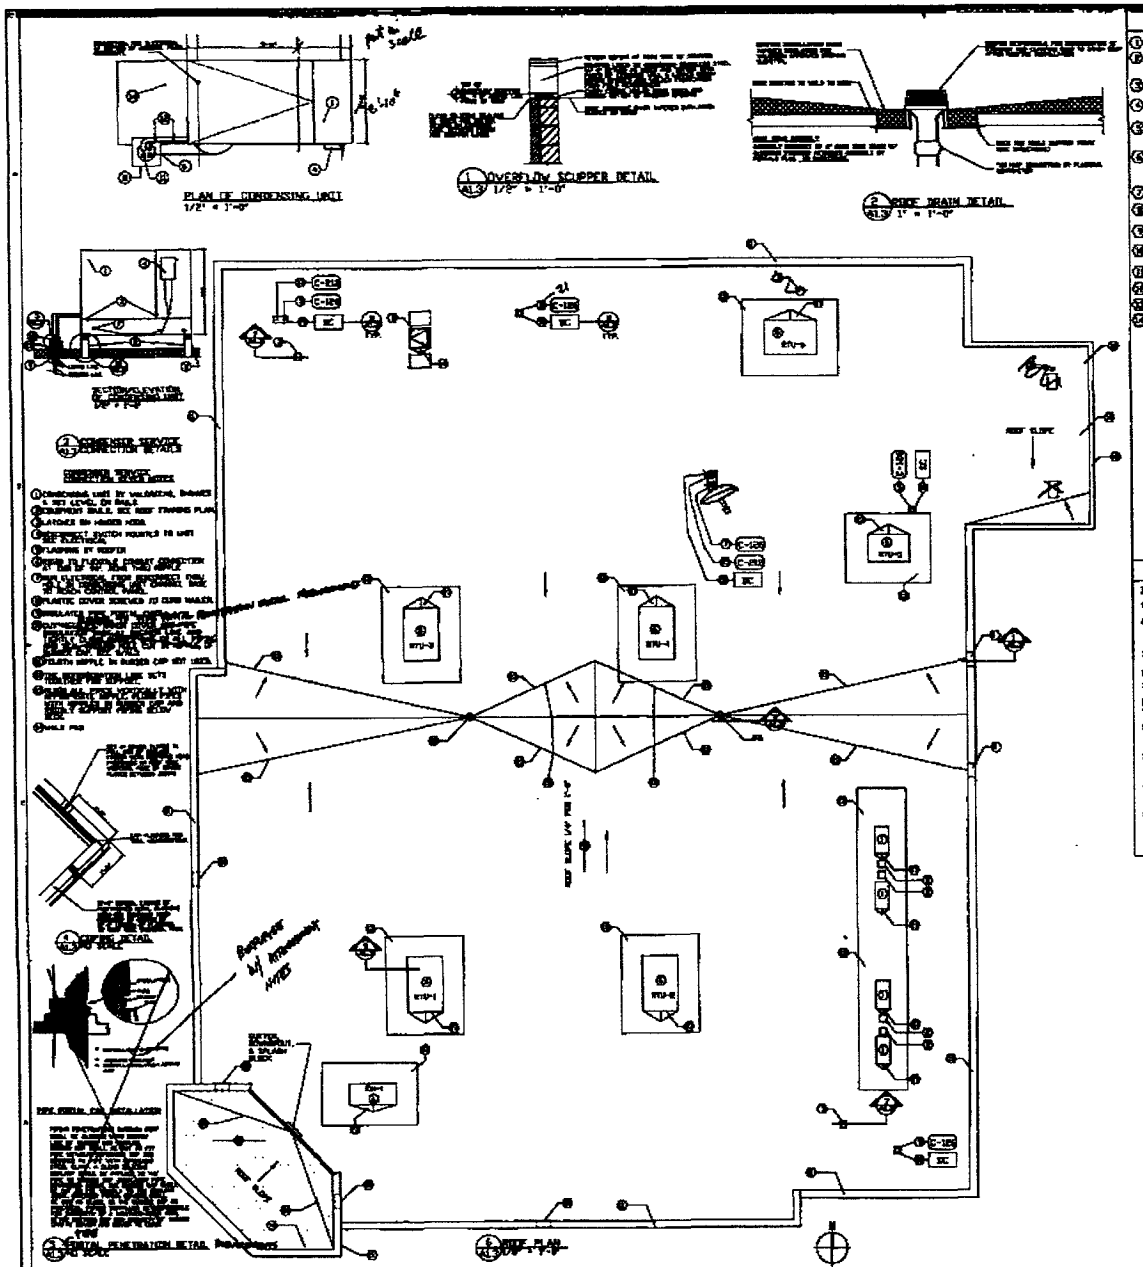

ROOF WORK COORDINATION NOTES

RECEIVED
JUL - 9 2010
Rapid City Growth Management Department

Walgreens
FACILITIES PLANNING, DESIGN, & ENGINEERING
106 WILMOT ROAD
DEERFIELD, IL 60015-4616

STORE NUMBER 05643

PROJECT NAME
WALGREENS STORE
540 MOUNTAIN VIEW ROAD
RAPID CITY, SD

DRAWING TITLE
ROOF PLAN AND DETAILS

CADD PLOT	SCALE 1/8"=1'-0"	DRAWING NO
VOID PLOT	DRAWN BY B. HESTER	A1.3
SUPERSEDES PLAN DATED	DATE 03/03/10	
	REVIEWED BY	OF DWGS